FRONT ELEVATION (1)

1/8" = 1'-0"

OLIVE
ARCHITECTURE
WWW.OLIVE-ARCH.COM

436 N. Harrington St. Suite 140
Raleigh, NC 27603
p 919.838.9934 f 919.838.9995

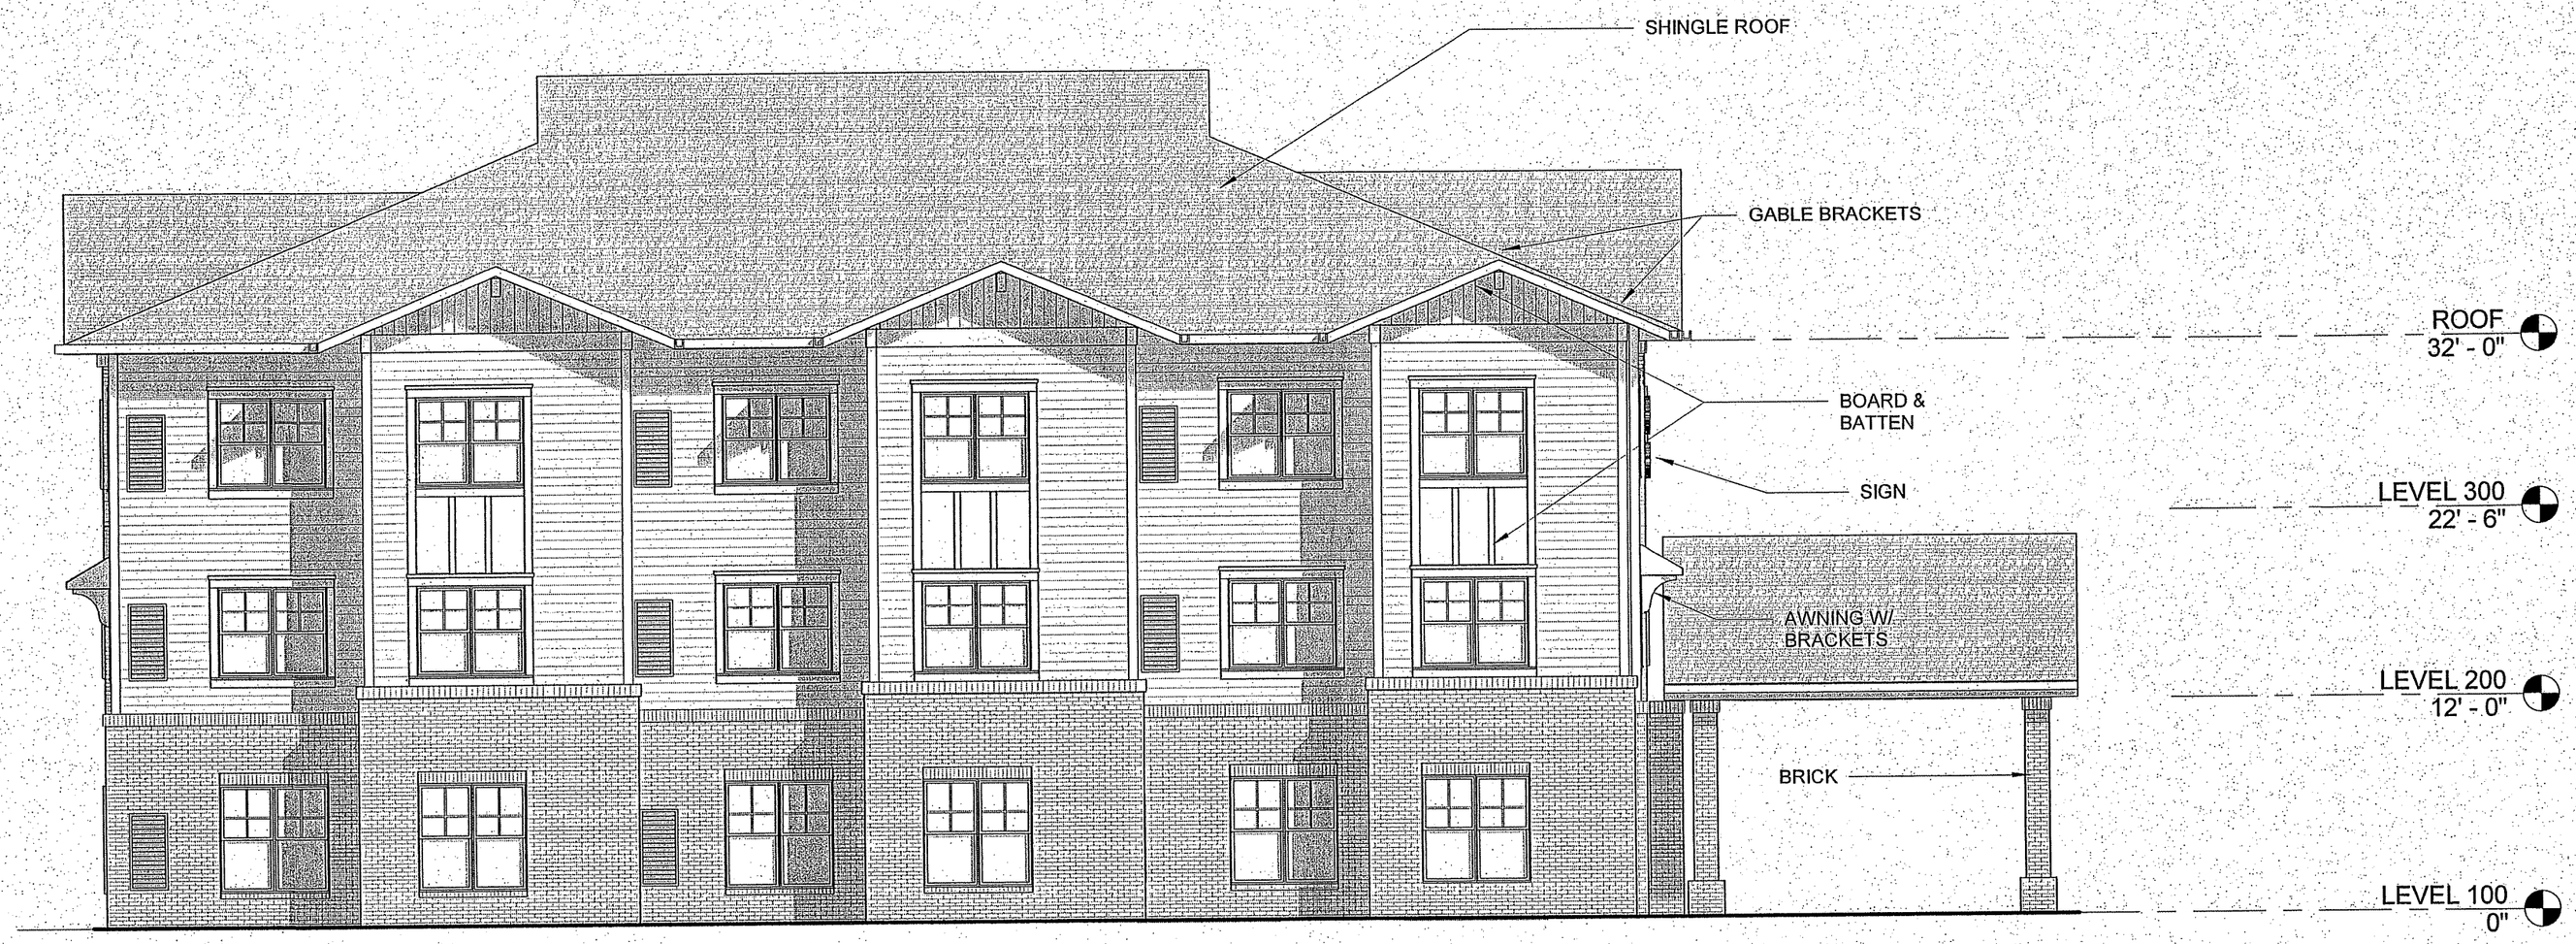

LEFT ELEVATION 1

1/8" = 1'-0"

OLIVE
ARCHITECTURE
WWW.OLIVE-ARCH.COM

436 N. Harrington St. Suite 140
Raleigh, NC 27603
p 919.838.9934 f 919.838.9995

REAR ELEVATION 1

1/8" = 1'-0"

OLIVE
ARCHITECTURE
WWW.OLIVE-ARCH.COM

436 N. Harrington St. Suite 140
Raleigh, NC 27603
p 919.838.9934 f 919.838.9995

RIGHT ELEVATION 1

1/8" = 1'-0"

OLIVE
ARCHITECTURE
WWW.OLIVE-ARCH.COM

436 N. Harrington St. Suite 140
Raleigh, NC 27603
p 919.838.9934 f 919.838.9995

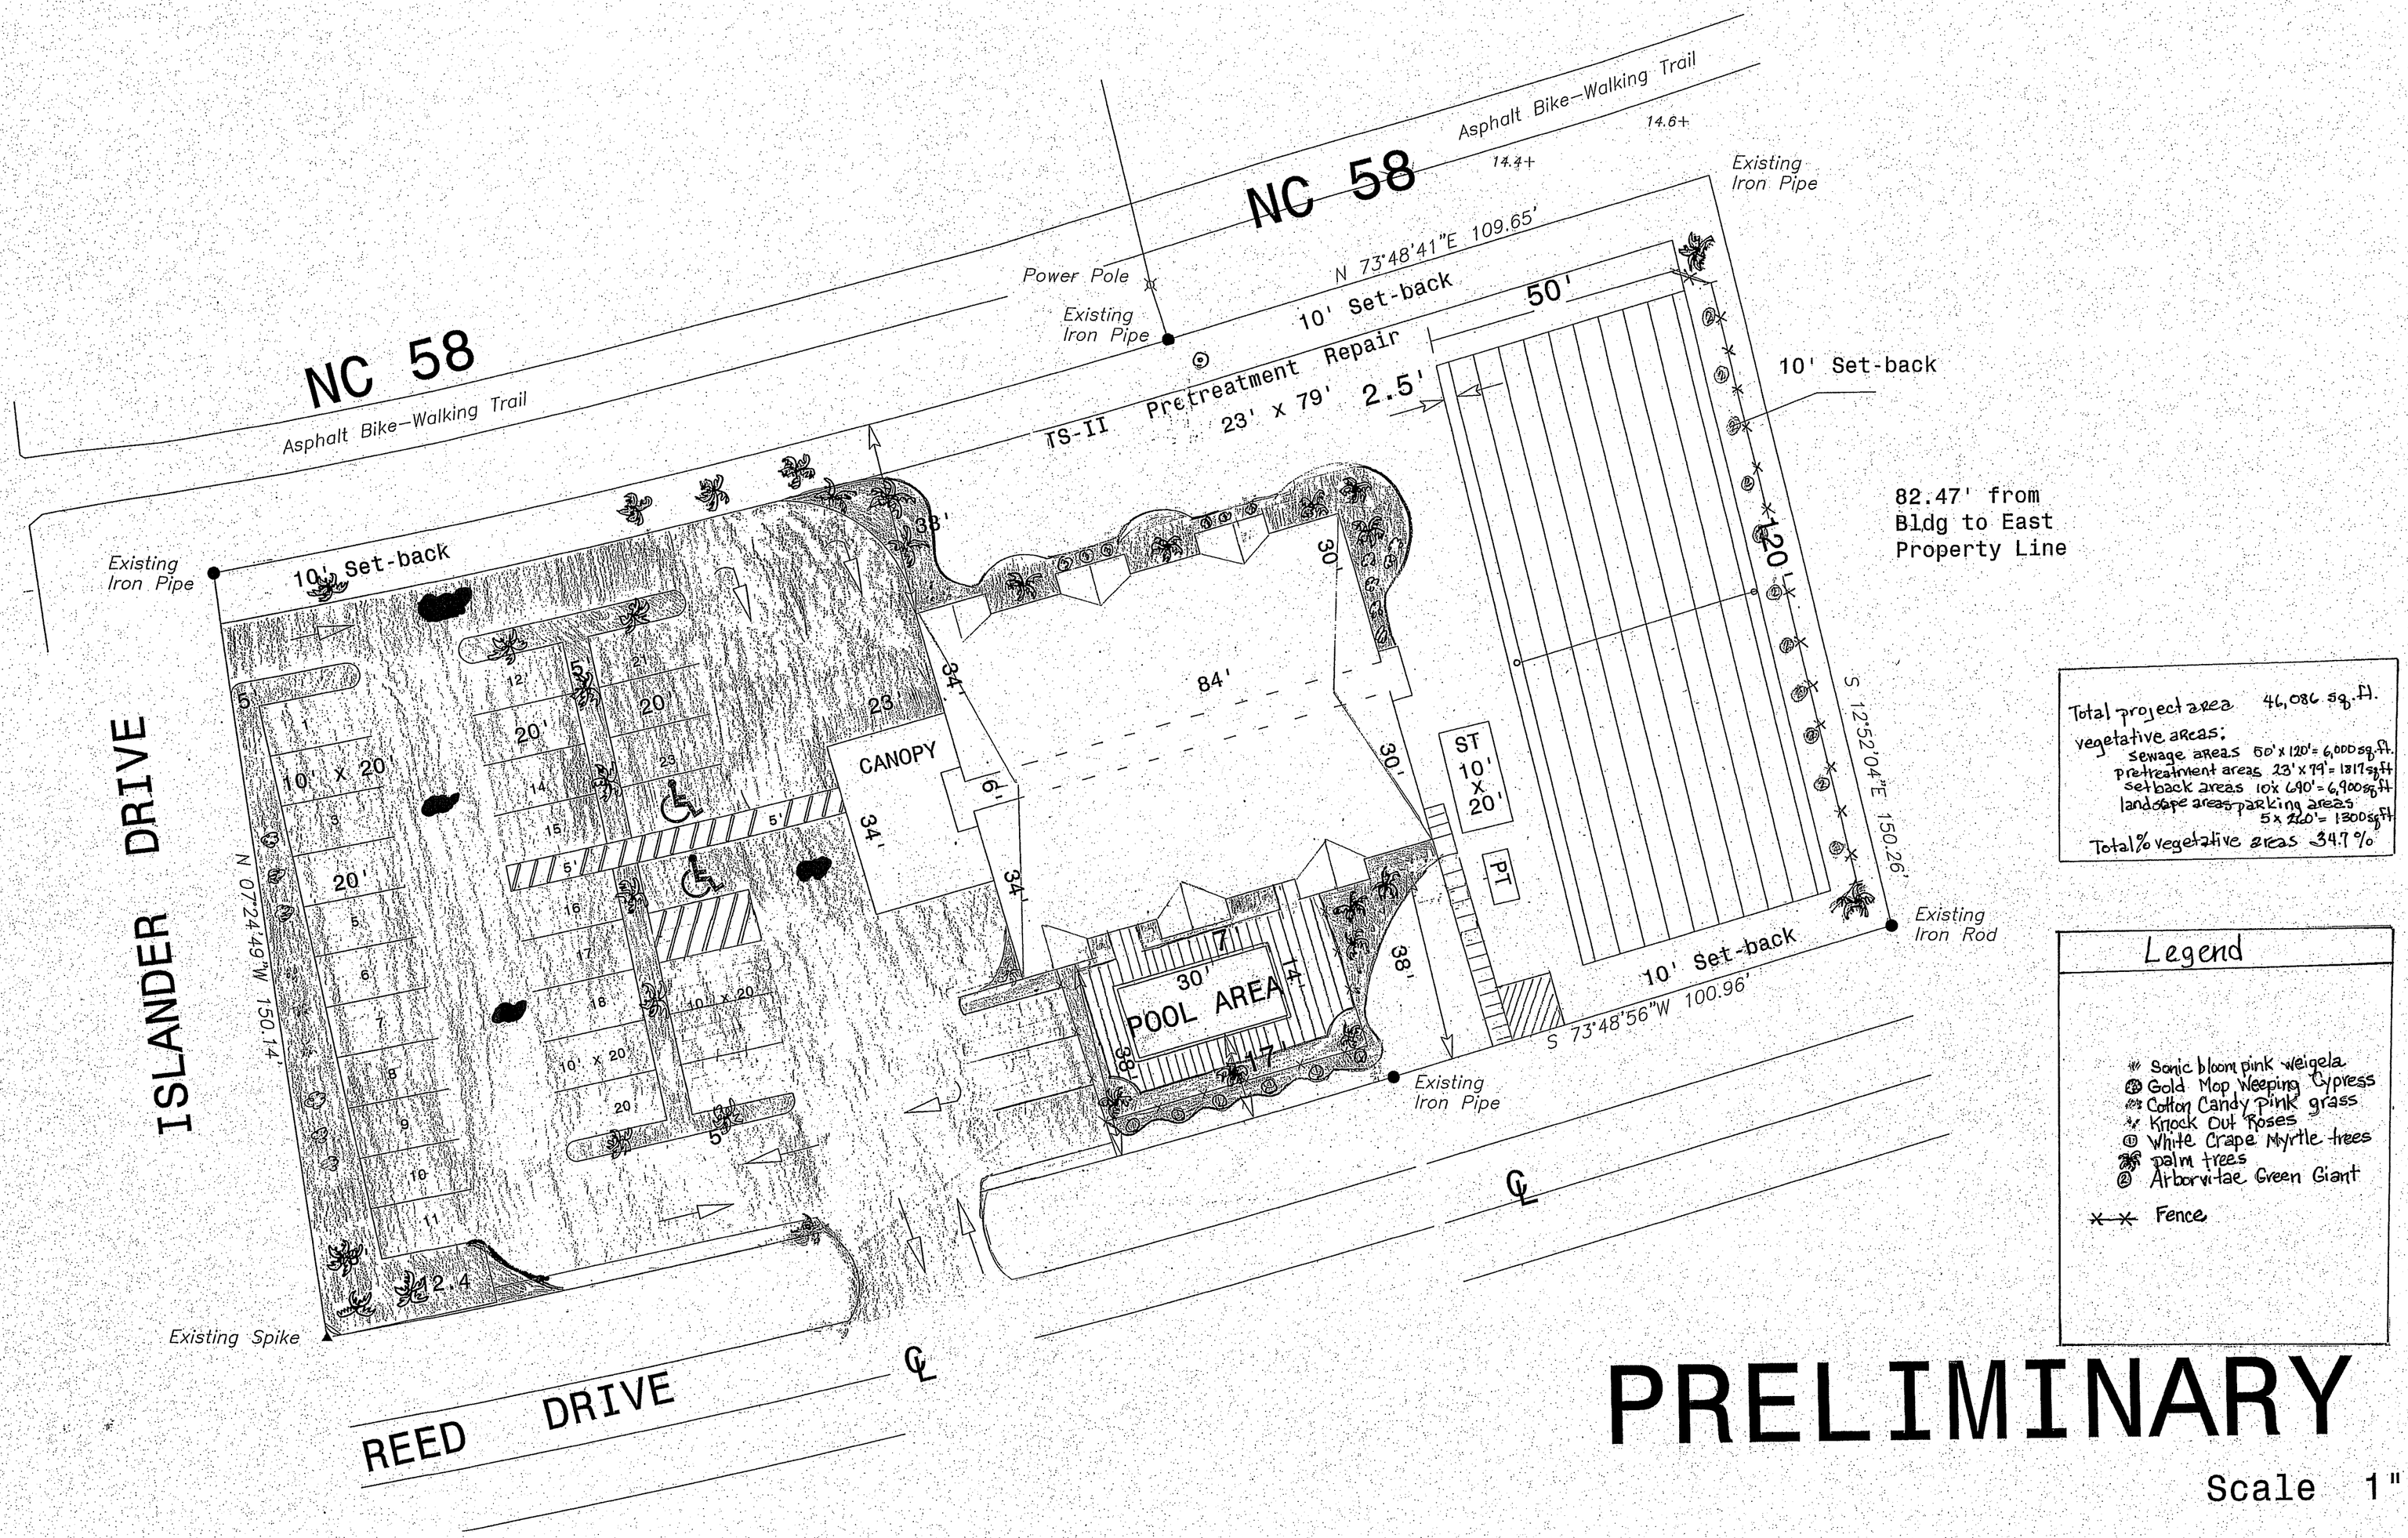

Total project area 46,086 sq.ft.
vegetative areas:
sewage areas 50' x 120' = 6,000 sq.ft.
pretreatment areas 23' x 79' = 1817 sq.ft
setback areas 10' x 690' = 6,900 sq.ft
landscape areas parking areas
5 x 260' = 1300 sq.ft
Total % vegetative areas 34.7 %

Legend

- Sonic bloom pink weigela
- Gold Mop Weeping Cypress
- Cotton Candy Pink grass
- Knock Out Roses
- White Crape Myrtle trees
- palm trees
- Arborvitae Green Giant
- Fence

PRELIMINARY

Scale 1"