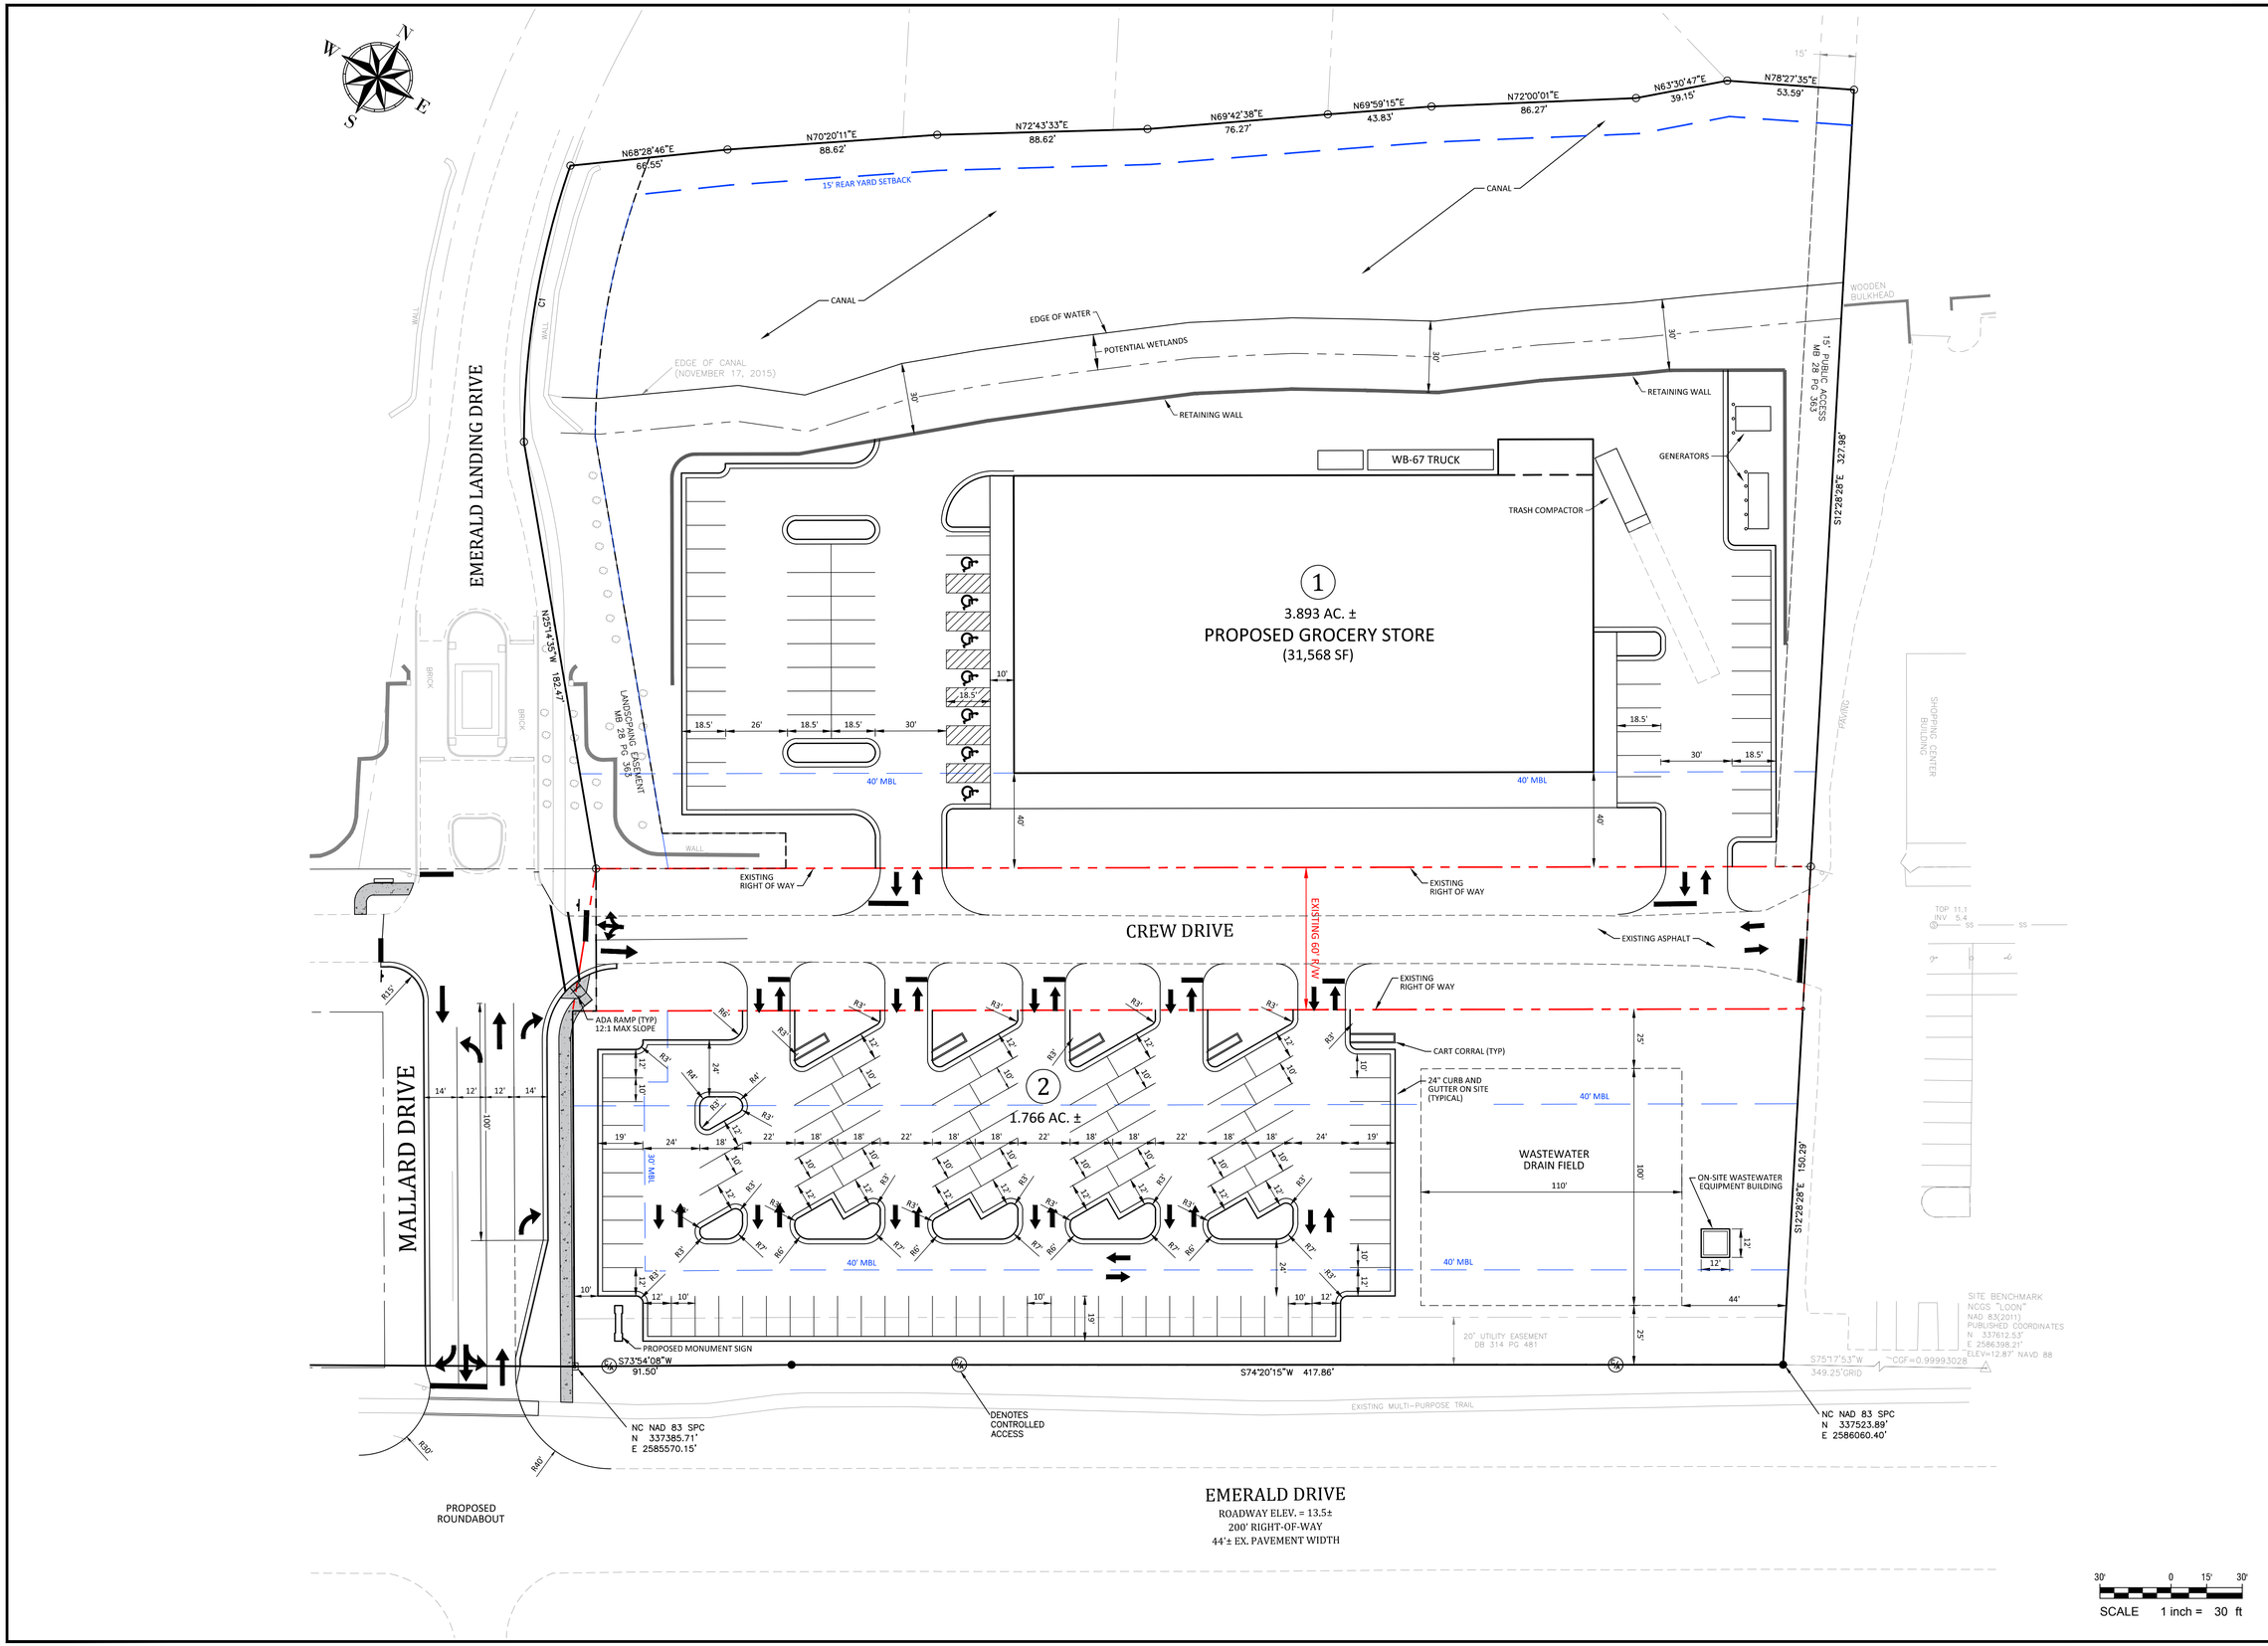

PRELIMINARY FOR REVIEW ONLY

DATE | COMMENTS

REVISIONS:

CROSLAND SOUTHEAST

SKETCH PLAN 6.0

EGRET LANDING SHOPPING CENTER

EMERALD DRIVE & EMERALD LANDING DRIVE
EMERALD ISLE, CARTERET CO., NORTH CAROLINA

ARK Consulting Group, PLLC
Engineers & Planners
3280 Charles Blvd. | Suite B
Greenville, NC 27858
(252) 558-0888
www.arkconsultinggroup.com
NC License: P-1199

Project Manager:	BCF
Drawn By:	EW
Checked By:	STA
Project Number:	15035
Drawing Number:	D-1081

1 of 1

Date: