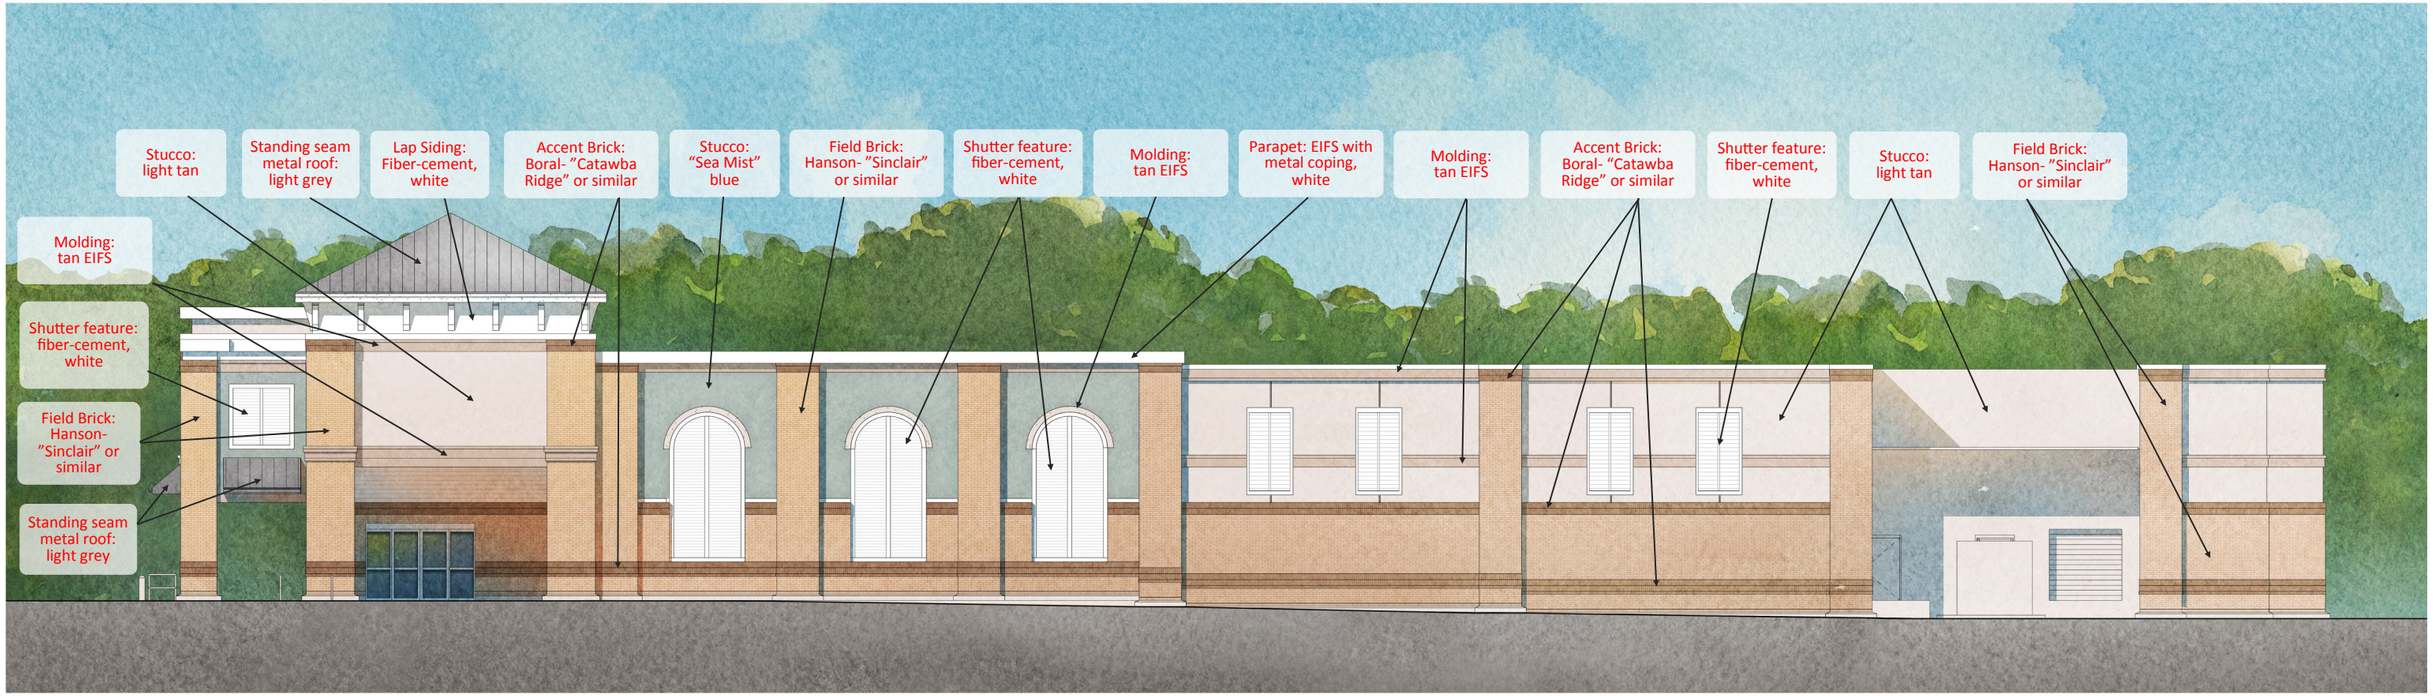

SOUTH ELEVATION

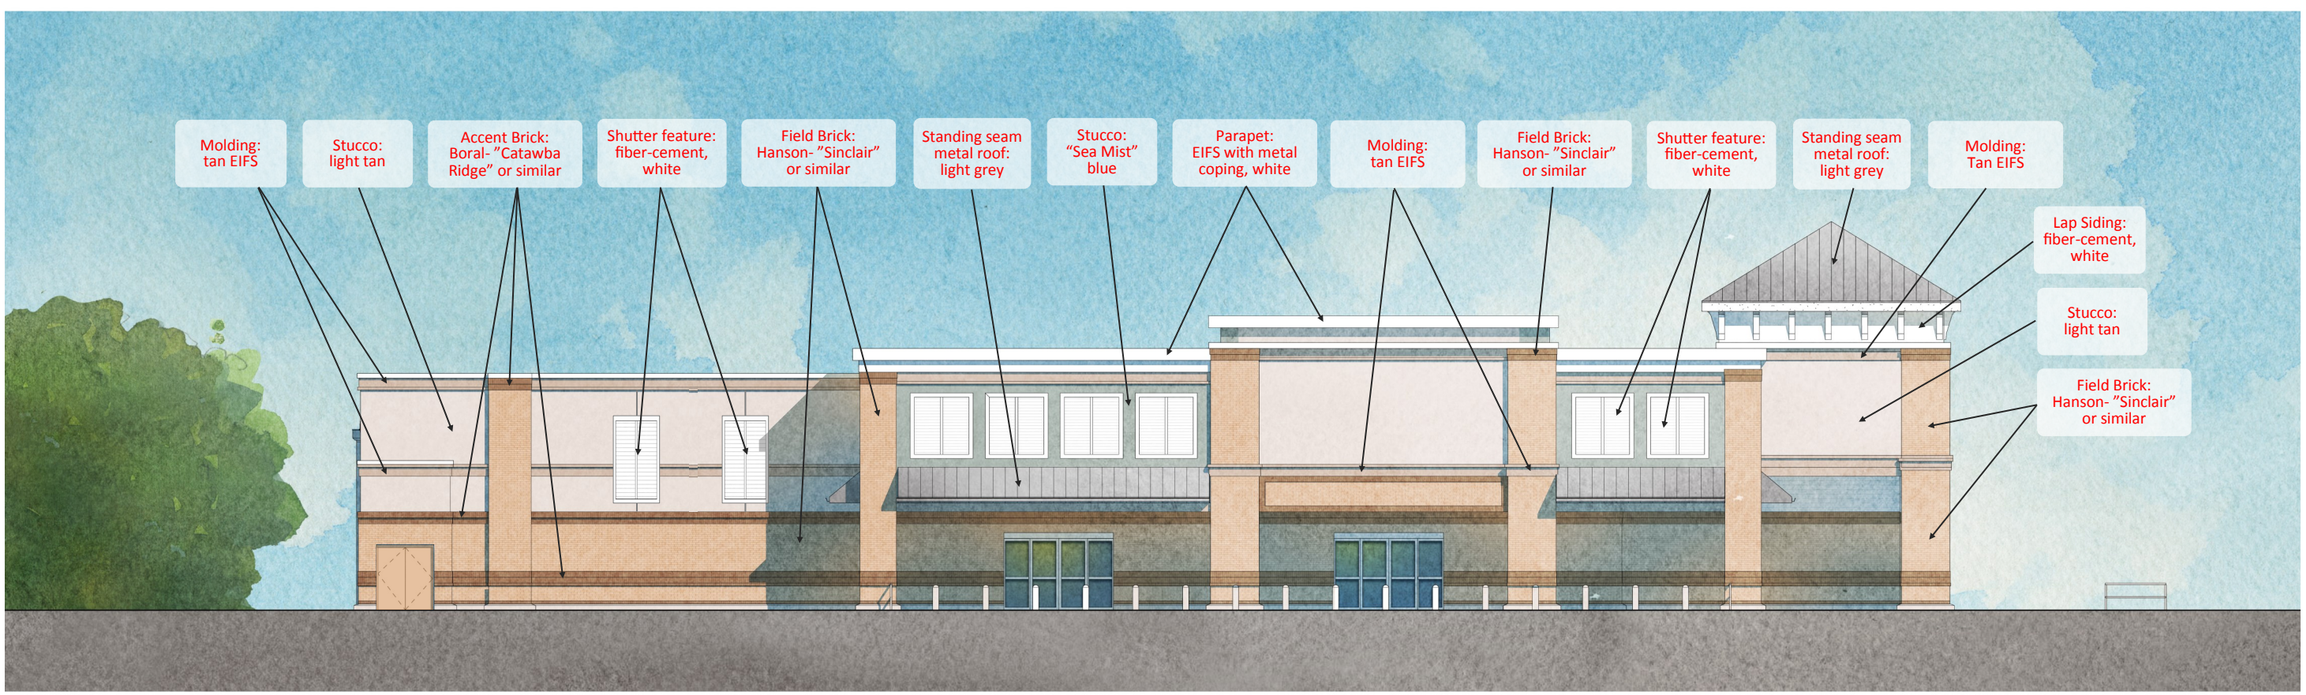

WEST ELEVATION

NORTH ELEVATION

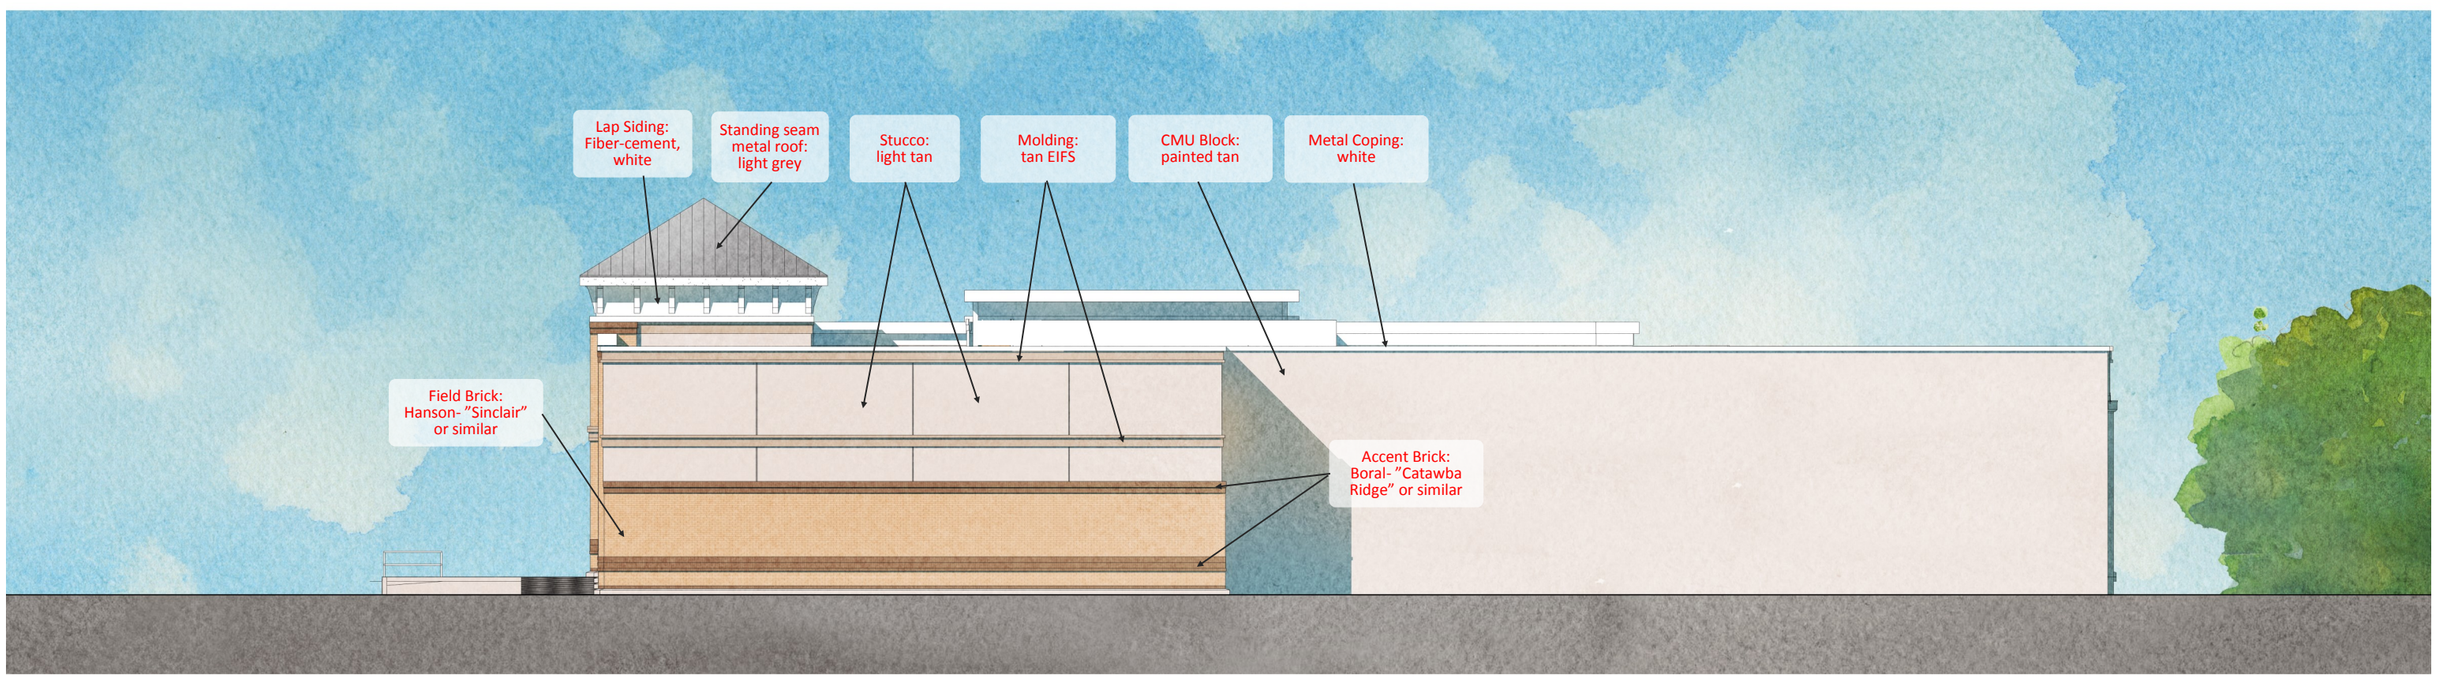

EAST ELEVATION