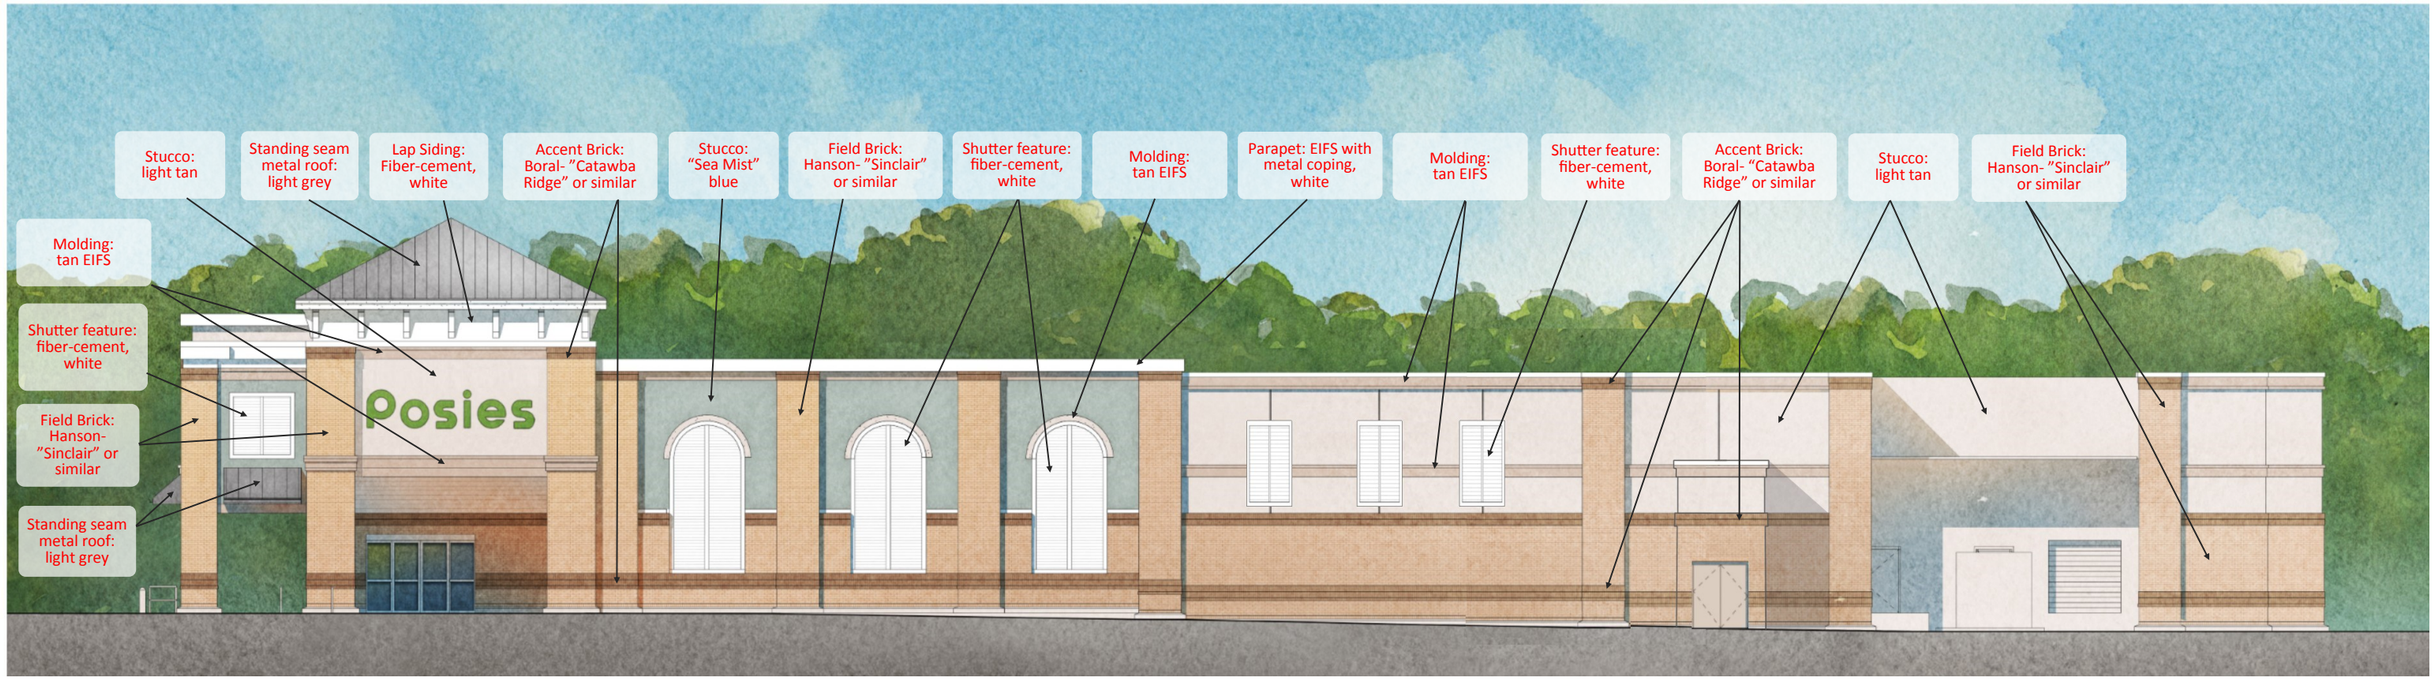


SOUTH ELEVATION

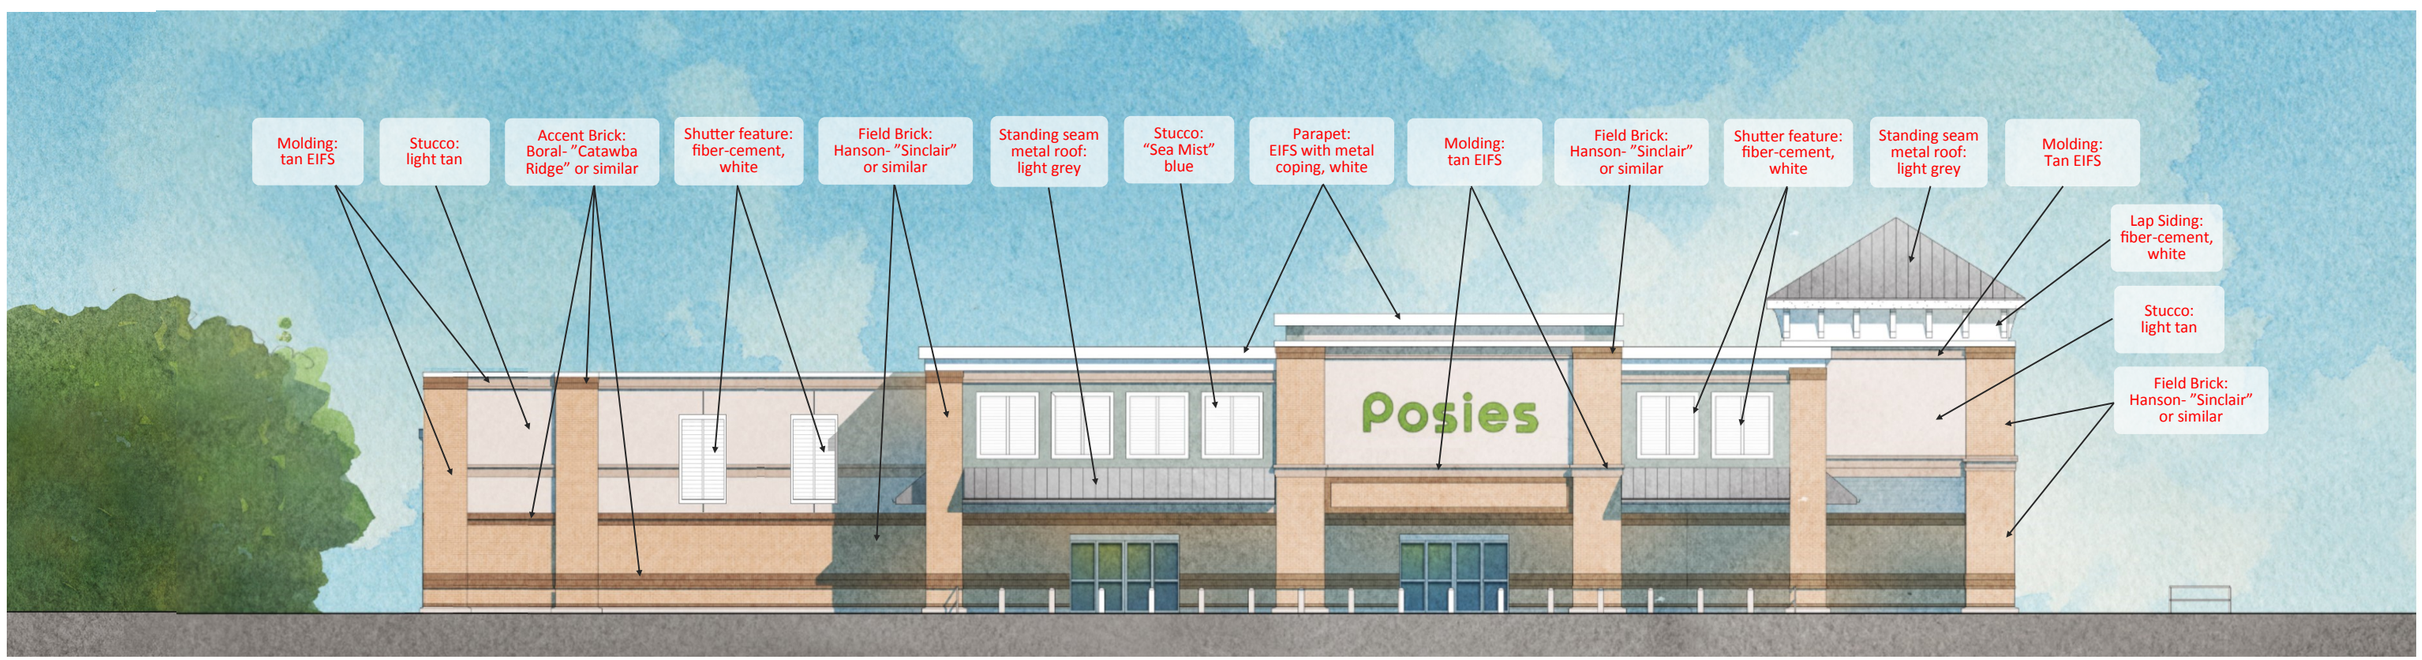


WEST ELEVATION

NORTH ELEVATION

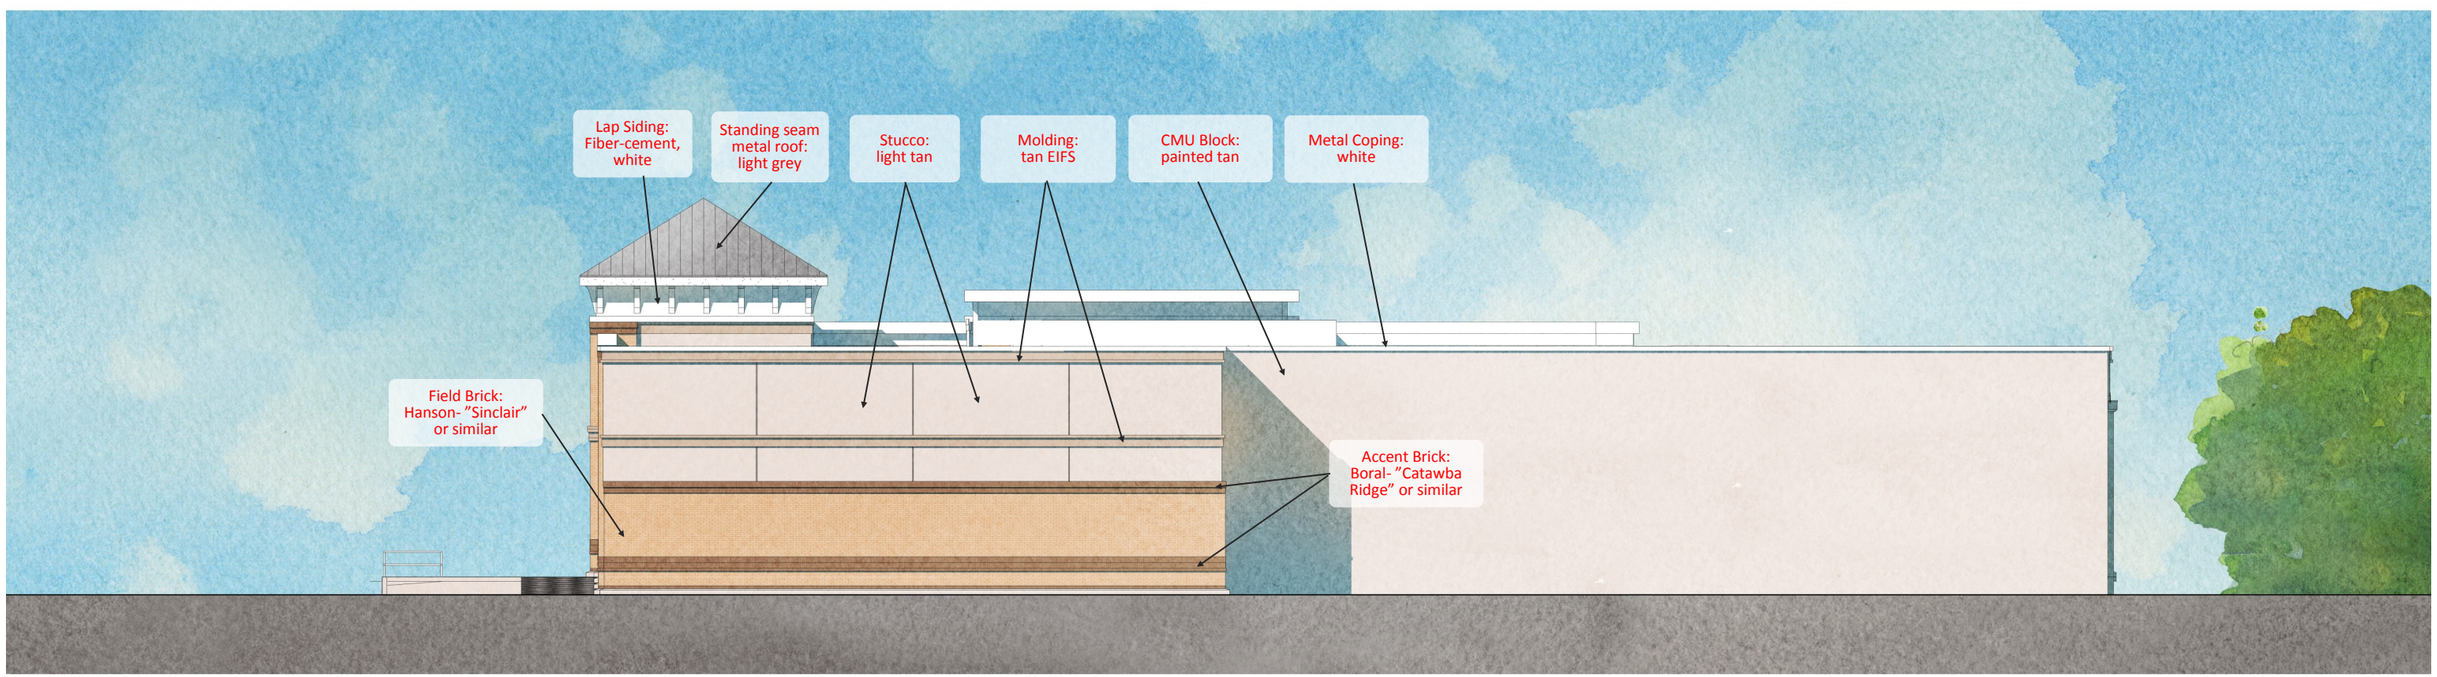


EAST ELEVATION