SOUTH ELEVATION

WEST ELEVATION

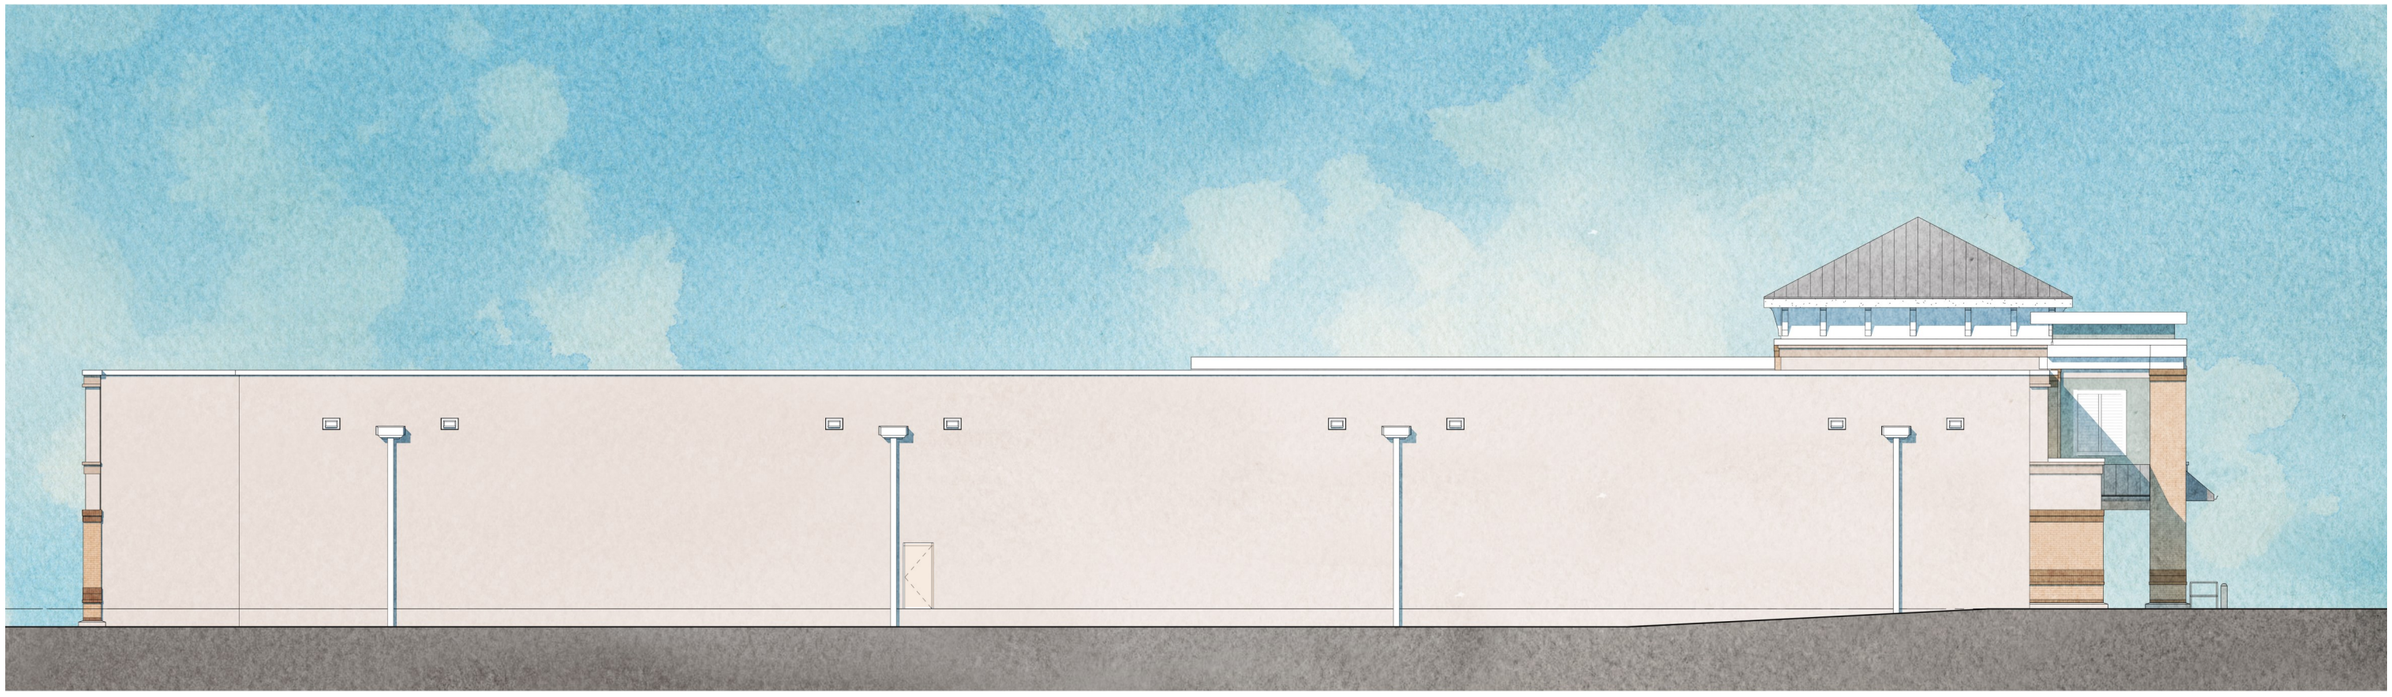

NORTH ELEVATION

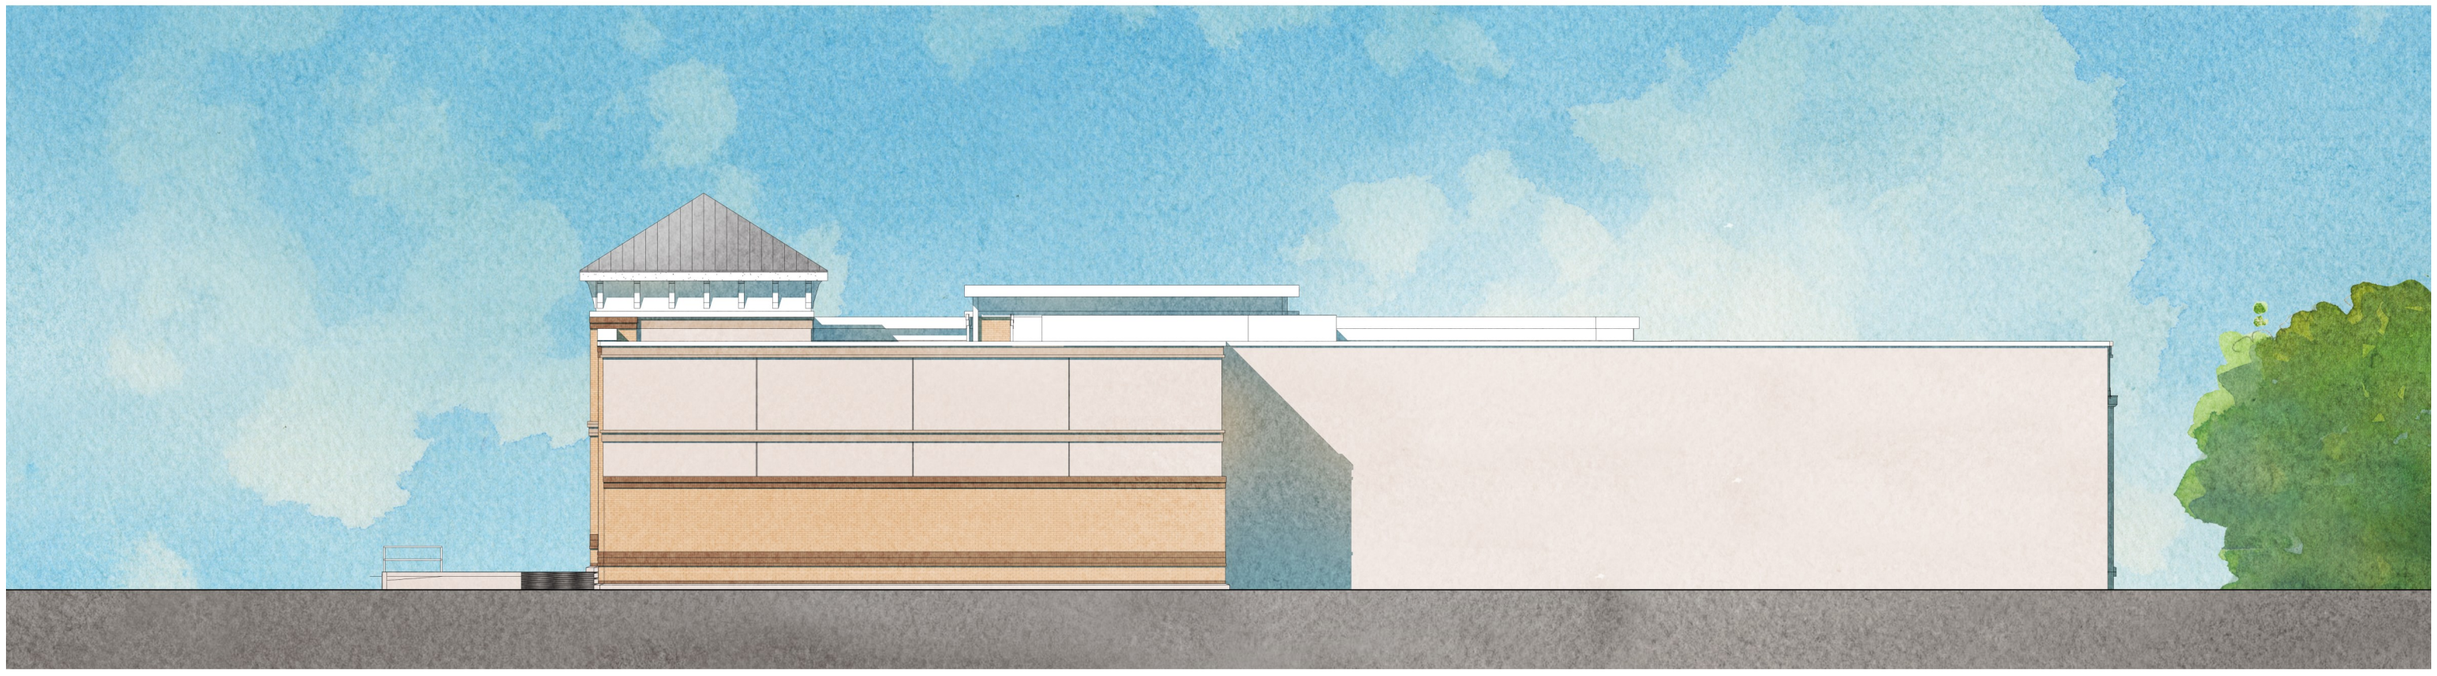

EAST ELEVATION