NORTH ELEVATION

REVISIONS:

No.	BY	DATE	DESCRIPTION

NORTH ELEVATION

THE ISLANDER

WHITE OAK TOWNSHIP CARTERET COUNTY NORTH CAROLINA

CLIENT: ISLANDER VENTURES OF EMERALD ISLE, LLC
ADDRESS: 612 BLAIR POINT RD
MOREHEAD CITY, NC 28557
PHONE: (252)726-1005

DESIGNED: RDC
DRAWN: RDC
CHECKED: RDC
APPROVED: RDC
DATE: 1/14/16
SCALE: 1/8"=1'0"

STROUD ENGINEERING, P.A.
151A HIGHWAY 24
MOREHEAD CITY, N.C. 28557
(252) 247-7479 LICENSE NO. C-0647
Ronald D. Cullipher 1/14/16
RONALD D. CULLIPHER P.E.

NORTH CAROLINA PROFESSIONAL SEAL 13343 ENGINEER RONALD D. CULLIPHER

SHEET #_1 OF 4
PROJECT #: PM636-30
DESIGN FILE #: ISLANDER MOTEL RENOVATION.DGN

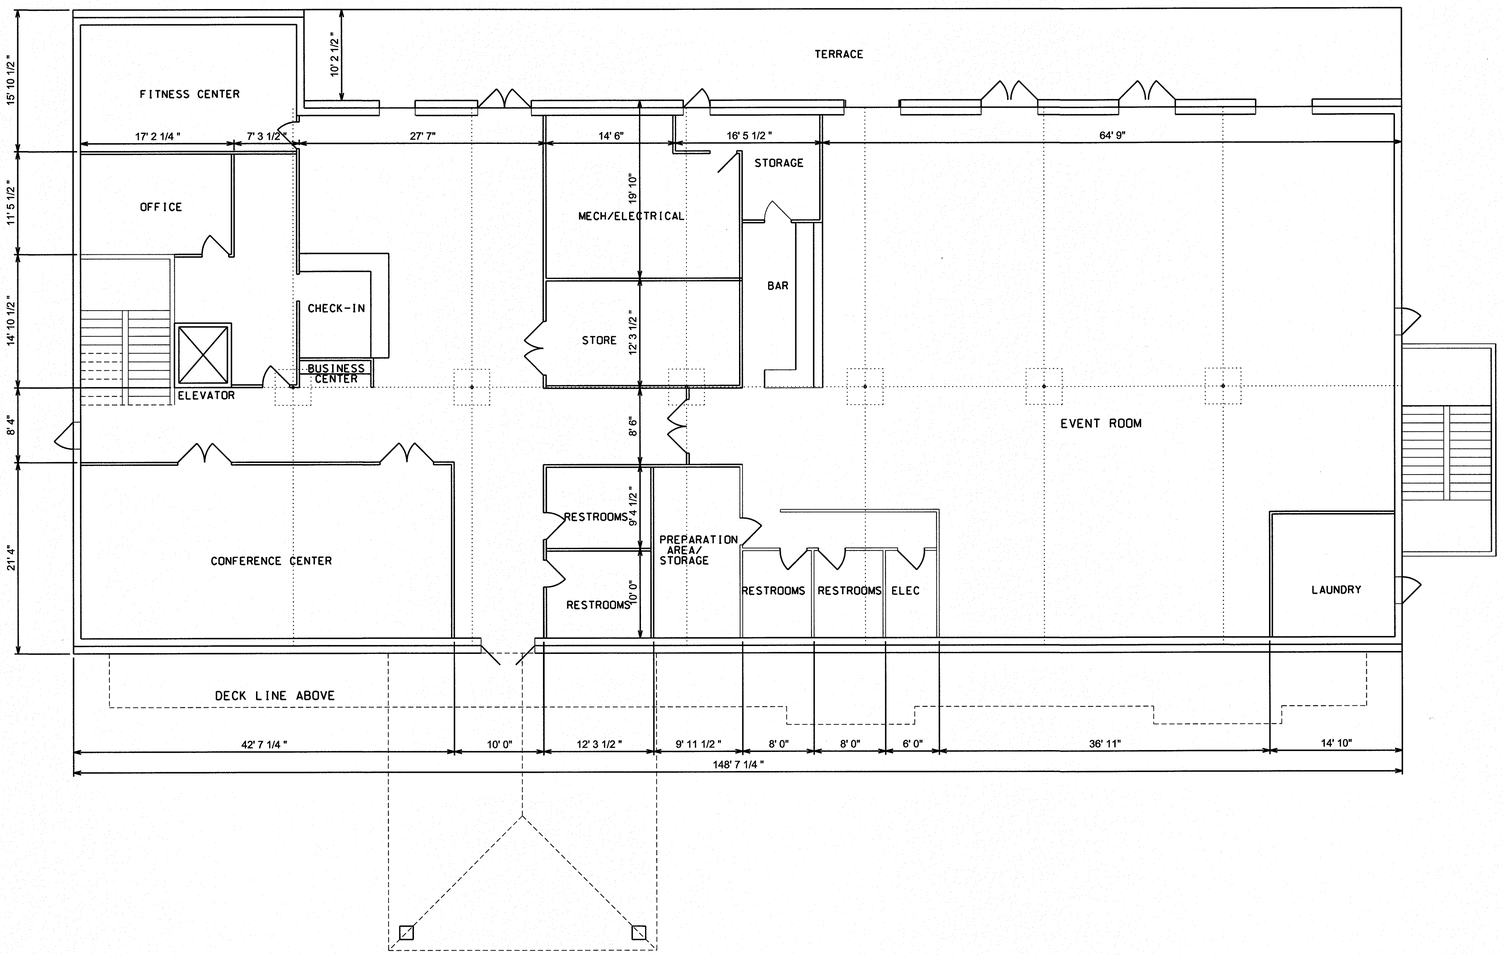

REVISIONS:

No.	BY	DATE	DESCRIPTION

1ST FLOOR PLAN

THE ISLANDER

WHITE OAK TOWNSHIP CARTERET COUNTY NORTH CAROLINA

CLIENT: ISLANDER VENTURES OF EMERALD ISLE, LLC
ADDRESS: 612 BLAIR POINT RD
MOREHEAD CITY, NC 28557
PHONE: (252)726-1005

STROUD ENGINEERING, P.A.
151A HIGHWAY 24
MOREHEAD CITY, N.C. 28557
(252) 247-7479 · LICENSE NO. C-0647
Ronald D. Cullipher 1/14/16
RONALD D. CULLIPHER P.E.

NORTH CAROLINA PROFESSIONAL SEAL 13343 ENGINEER RONALD D. CULLIPHER

DESIGNED: RDC
DRAWN: RDC
CHECKED: RDC
APPROVED: RDC
DATE: 1/14/16
SCALE: 1/8"=1'0

SHEET #2 OF 4
PROJECT #: PM636-30
DESIGN FILE #:ISLANDER MOTEL RENOVATION.DGN

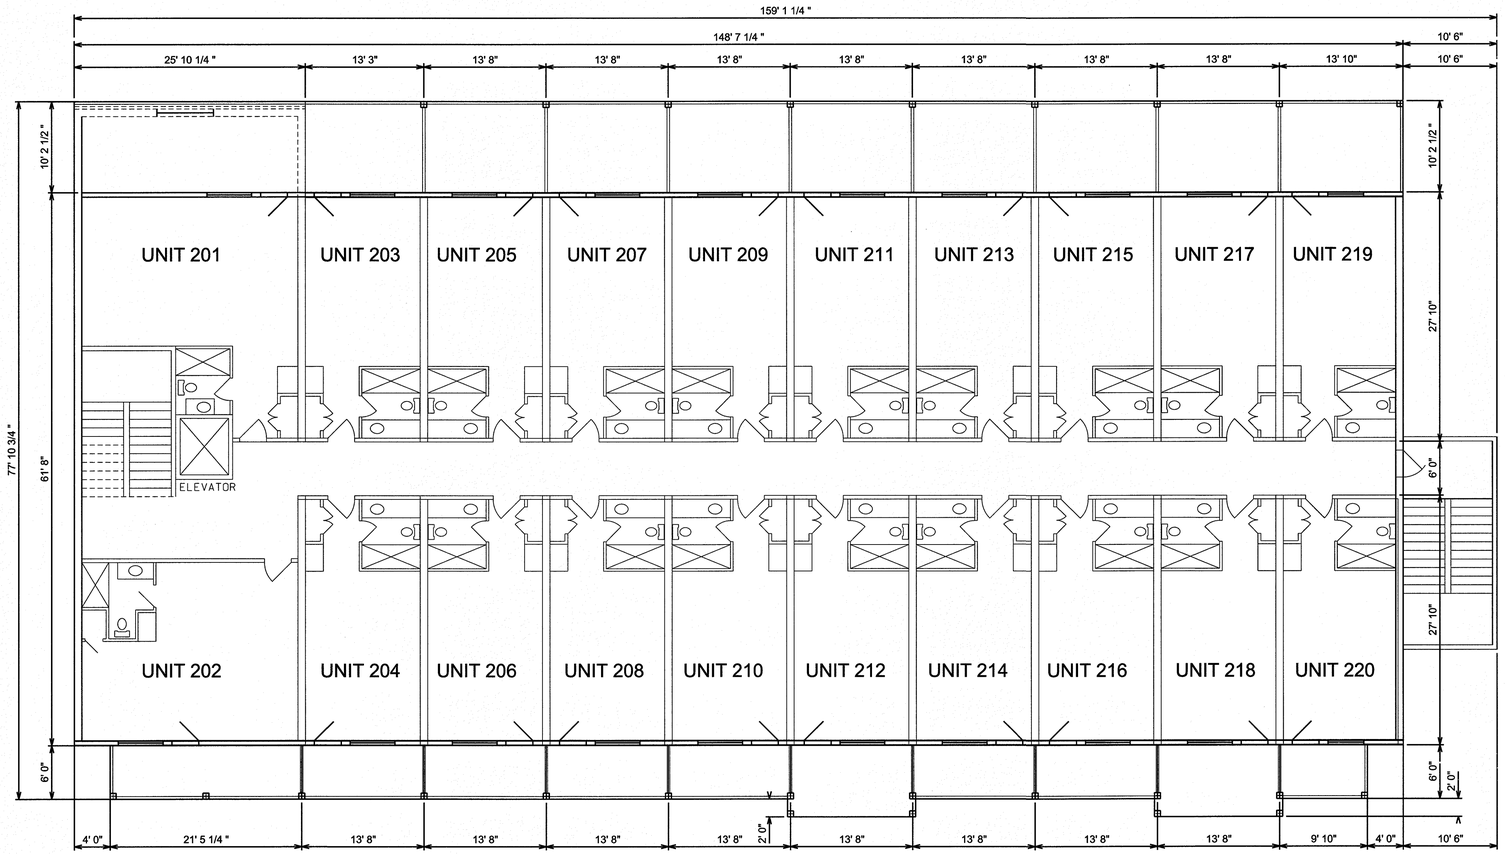

REVISIONS:

No.	BY	DATE	DESCRIPTION

2ND FLOOR PLAN

THE ISLANDER

WHITE OAK TOWNSHIP CARTERET COUNTY NORTH CAROLINA

CLIENT: ISLANDER VENTURES OF EMERALD ISLE, LLC
ADDRESS: 612 BLAIR POINT RD MOREHEAD CITY, NC 28557
PHONE: (252)726-1005

DESIGNED: RDC
DRAWN: RDC
CHECKED: RDC

STROUD ENGINEERING, P.A.
151A HIGHWAY 24
MOREHEAD CITY, N.C. 28557
(252) 247-7479 LICENSE NO. C-0647

APPROVED: RDC
DATE: 1/14/16

Ronald D. Cullipher 1/14/16
RONALD D. CULLIPHER P.E.

SCALE: 1/8"=1'0

NORTH CAROLINA PROFESSIONAL SEAL 13343 ENGINEER RONALD D. CULLIPHER

SHEET #3 OF 4
PROJECT #: PM636-30
DESIGN FILE #: ISLANDER MOTEL RENOVATION.DGN

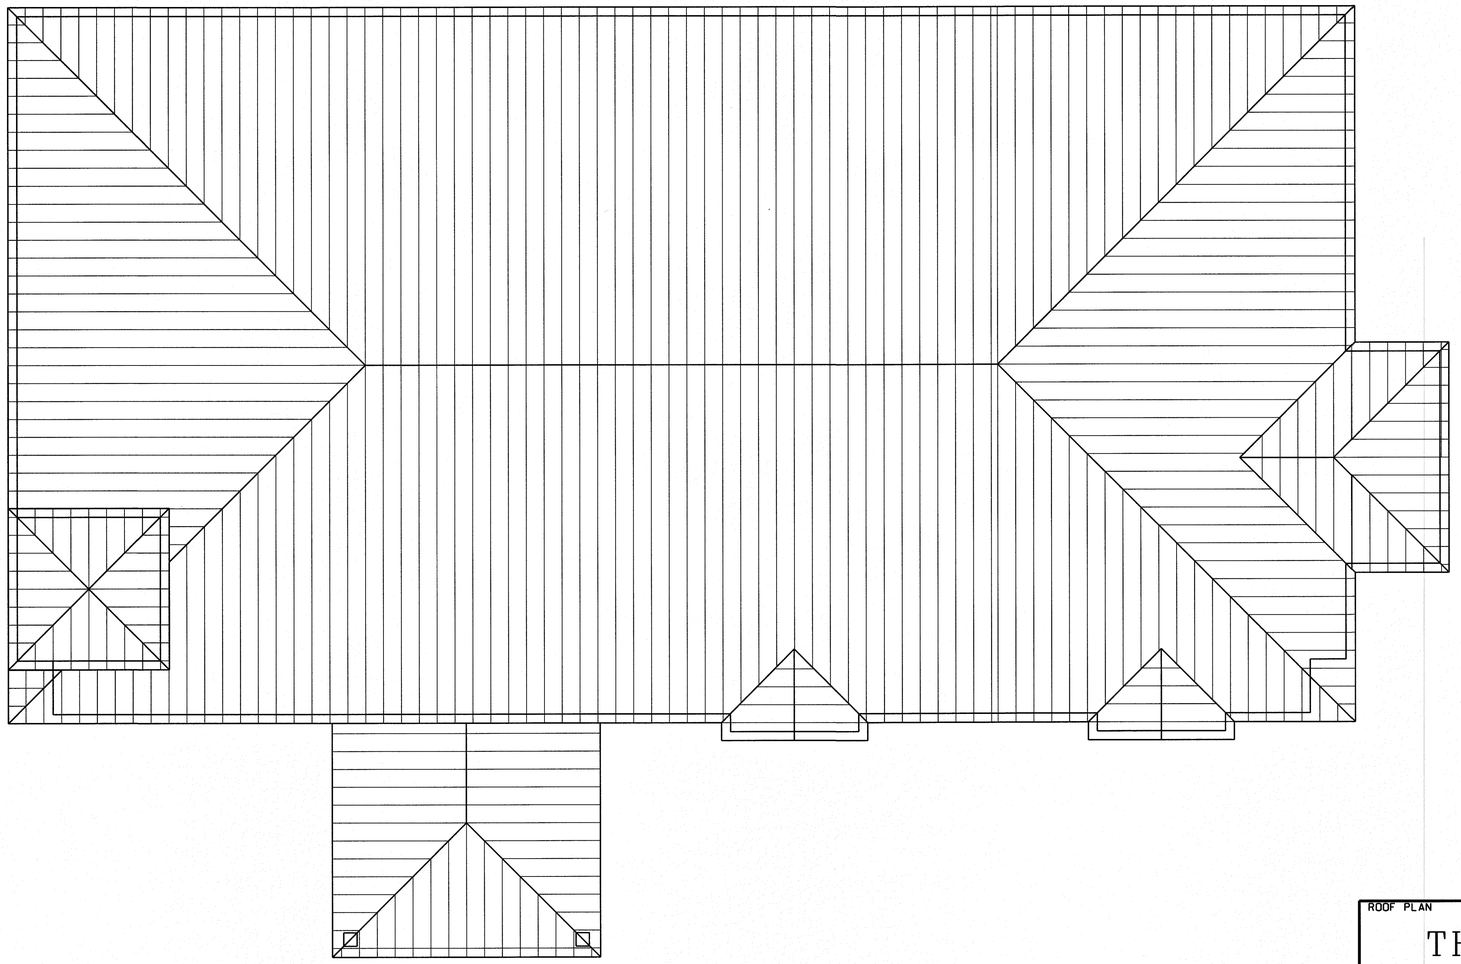

REVISIONS:

No.	BY	DATE	DESCRIPTION

ROOF PLAN

THE ISLANDER

WHITE OAK TOWNSHIP CARTERET COUNTY NORTH CAROLINA

CLIENT: ISLANDER VENTURES OF EMERALD ISLE, LLC
ADDRESS: 612 BLAIR POINT RD
MOREHEAD CITY, NC 28557
PHONE: (252)726-1005

DESIGNED: RDC
DRAWN: RDC
CHECKED: RDC
APPROVED: RDC
DATE: 1/14/16
SCALE: 1/8"=1'0

STROUD ENGINEERING, P.A.
151A HIGHWAY 24
MOREHEAD CITY, N.C. 28557
(252) 247-7479 LICENSE NO. C-0647
Ronald D. Cullipher 1/14/16
RONALD D. CULLIPHER P.E.

NORTH CAROLINA PROFESSIONAL SEAL 13343 ENGINEER RONALD D. CULLIPHER

SHEET #_4 OF 4
PROJECT #: PM636-30
DESIGN FILE #: ISLANDER MOTEL RENOVATION.DGN