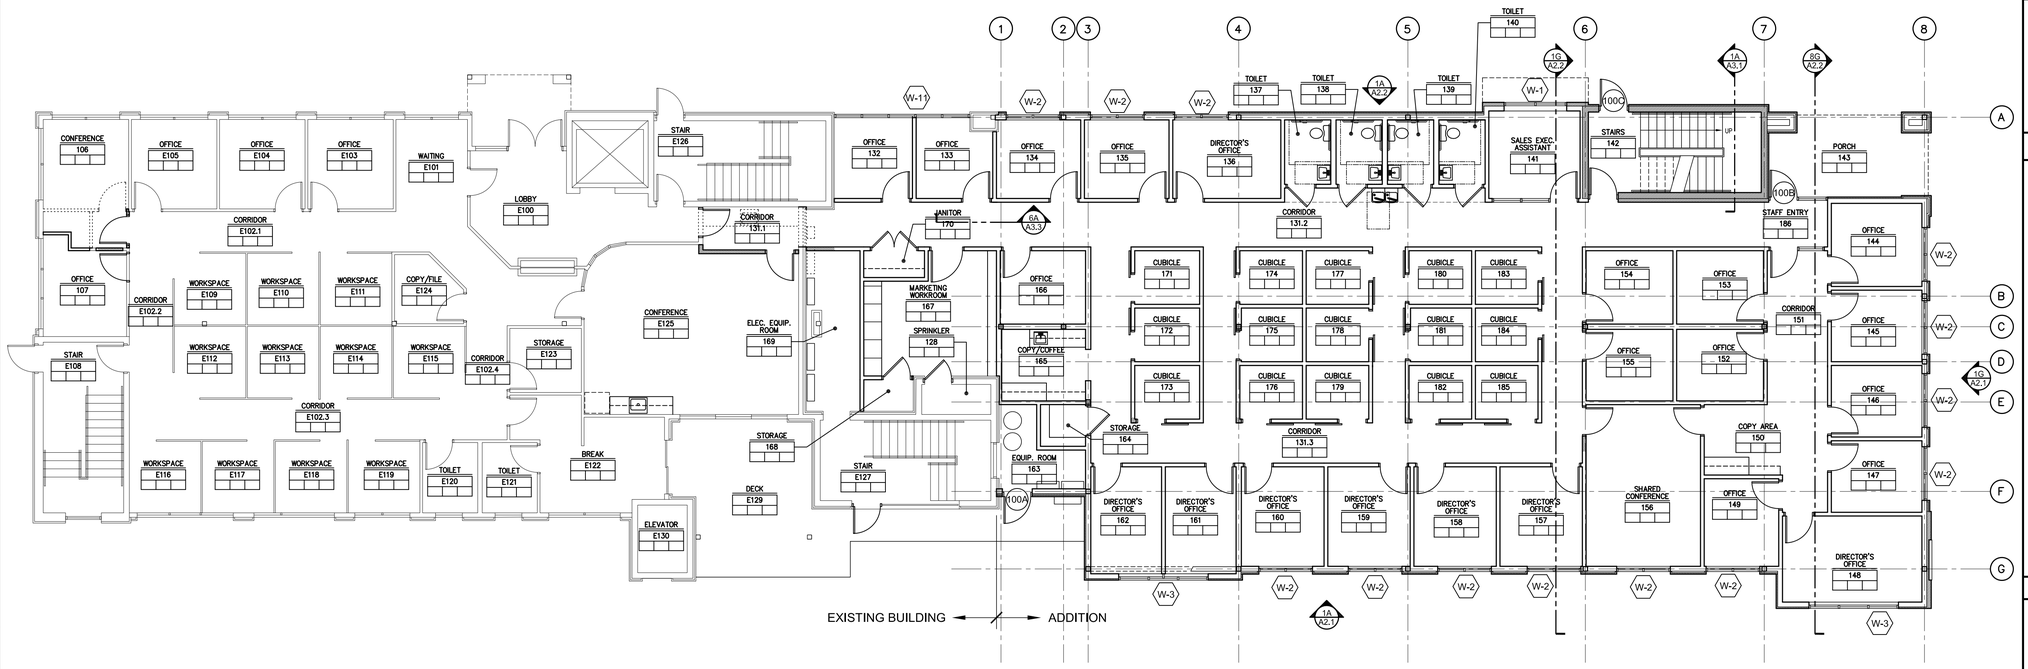

1G — **1ST FLOOR REFERENCE PLAN**

SCALE: 1/8" = 1'-0"

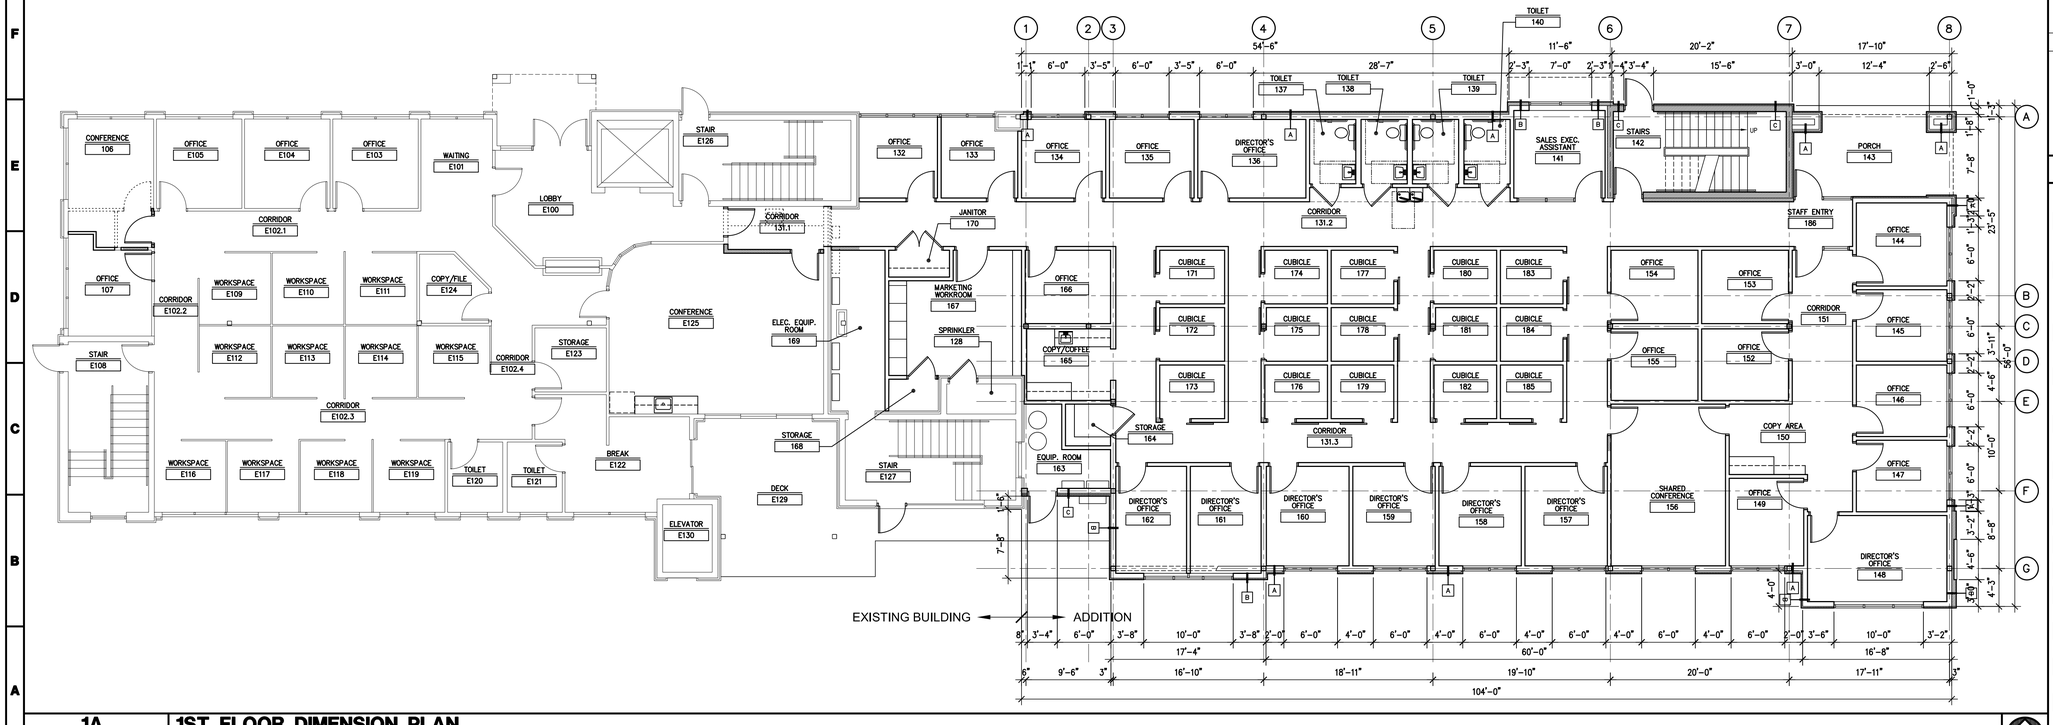

1A — **1ST FLOOR DIMENSION PLAN**

SCALE: 1/8" = 1'-0"

GENERAL NOTES:

A. ALL EXISTING CONSTRUCTION, FINISHES, AND EQUIPMENT SHOWN ARE TO REMAIN UNLESS NOTED OTHERWISE.

B. FIELD VERIFY ALL EXISTING CONDITIONS AND DIMENSIONS PRIOR TO THE START OF WORK

C. ALL DIMENSIONS ARE TO FACE OF STUD/ CMU BLOCK, UNLESS NOTED OTHERWISE. DIMENSION FOR MULTI-WYTHE WALLS ARE TO THE FACE OF THE PRIMARY STRUCTURAL CMU BLOCK.

CONSTRUCTION NOTES:

1
2
3
4
5
6
7
8
9
10
11
12
13
14
15
16
17

ROOM FINISH LEGEND:

ROOM NUMBER
WALL FINISH
BASE MATERIAL
FLOOR FINISH

WALL FINISH

P	PAINT:
CT	CERAMIC TILE:

BASE MATERIAL

R	RUBBER BASE:
CT	CERAMIC TILE:
EP	EPOXY BASE (INTEGRAL W/ EPOXY FLOOR SYSTEM)

FLOOR FINISH

CPT	CARPET TILE:
CT	PORCELAIN TILE:
VCT	VINYL COMPOSITION TILE:
EP	EPOXY FLOORING
WD	HARDWOOD FLOOR SYSTEM: DANZAIRE WOOD SPRUNG FLOOR BY ROBBINS FLOORING, OR APPROVED EQUAL

WALL LEGEND

EXISTING WALL (NOT LABELED)

A — EXTERIOR WALL (TYPICAL):
6" METAL STUDS @ 16" O.C. W/ ⅝" G.W.B. ON INTERIOR FACE, ⅝" PLYWOOD, WATER BARRIER, & ENDURAMAX WALL SYSTEM ON EXTERIOR FACE.

B — EXTERIOR WALL (TYPICAL):
6" METAL STUDS @ 16" W/ ⅝" G.W.B. ON INTERIOR FACE, ⅝" DENSGLASS SHEATHING, WATER BARRIER, E.I.F.S. OVER 2" CONTINUOUS INSULATION, ON EXTERIOR FACE.

C — EXTERIOR WALL: 2HR RATED
8" CONCRETE

D
E
F
G
H
J
K
L
M
N

PRELIMINARY
FOR REVIEW ONLY
NOT FOR CONSTRUCTION

GREAT PEOPLE WIMCO BUILDING SMART

Transportation Impact Addition
Building Shell
Emerald Isle, NC

Project Number WMC-18059

DUNN & DALTON ARCHITECTS
401 North Herritage Street
Kinston, North Carolina 28501
phone: 252-527-1523
web: dunndalton.com

Issue Date: 1-4-19
Revisions:

A1.1

THIS DRAWING IS THE PROPERTY OF DUNN & DALTON, ARCHITECT, P.A. THIS DRAWING IS NOT TO BE COPIED IN WHOLE OR IN PART. THIS DRAWING OR THE INFORMATION HEREUPON IS NOT TO BE USED ON ANY OTHER PROJECT AND MUST BE RETURNED TO DUNN & DALTON, ARCHITECTS, P.A. UPON REQUEST. COPYRIGHT 2019, DUNN & DALTON, ARCHITECTS, P.A.