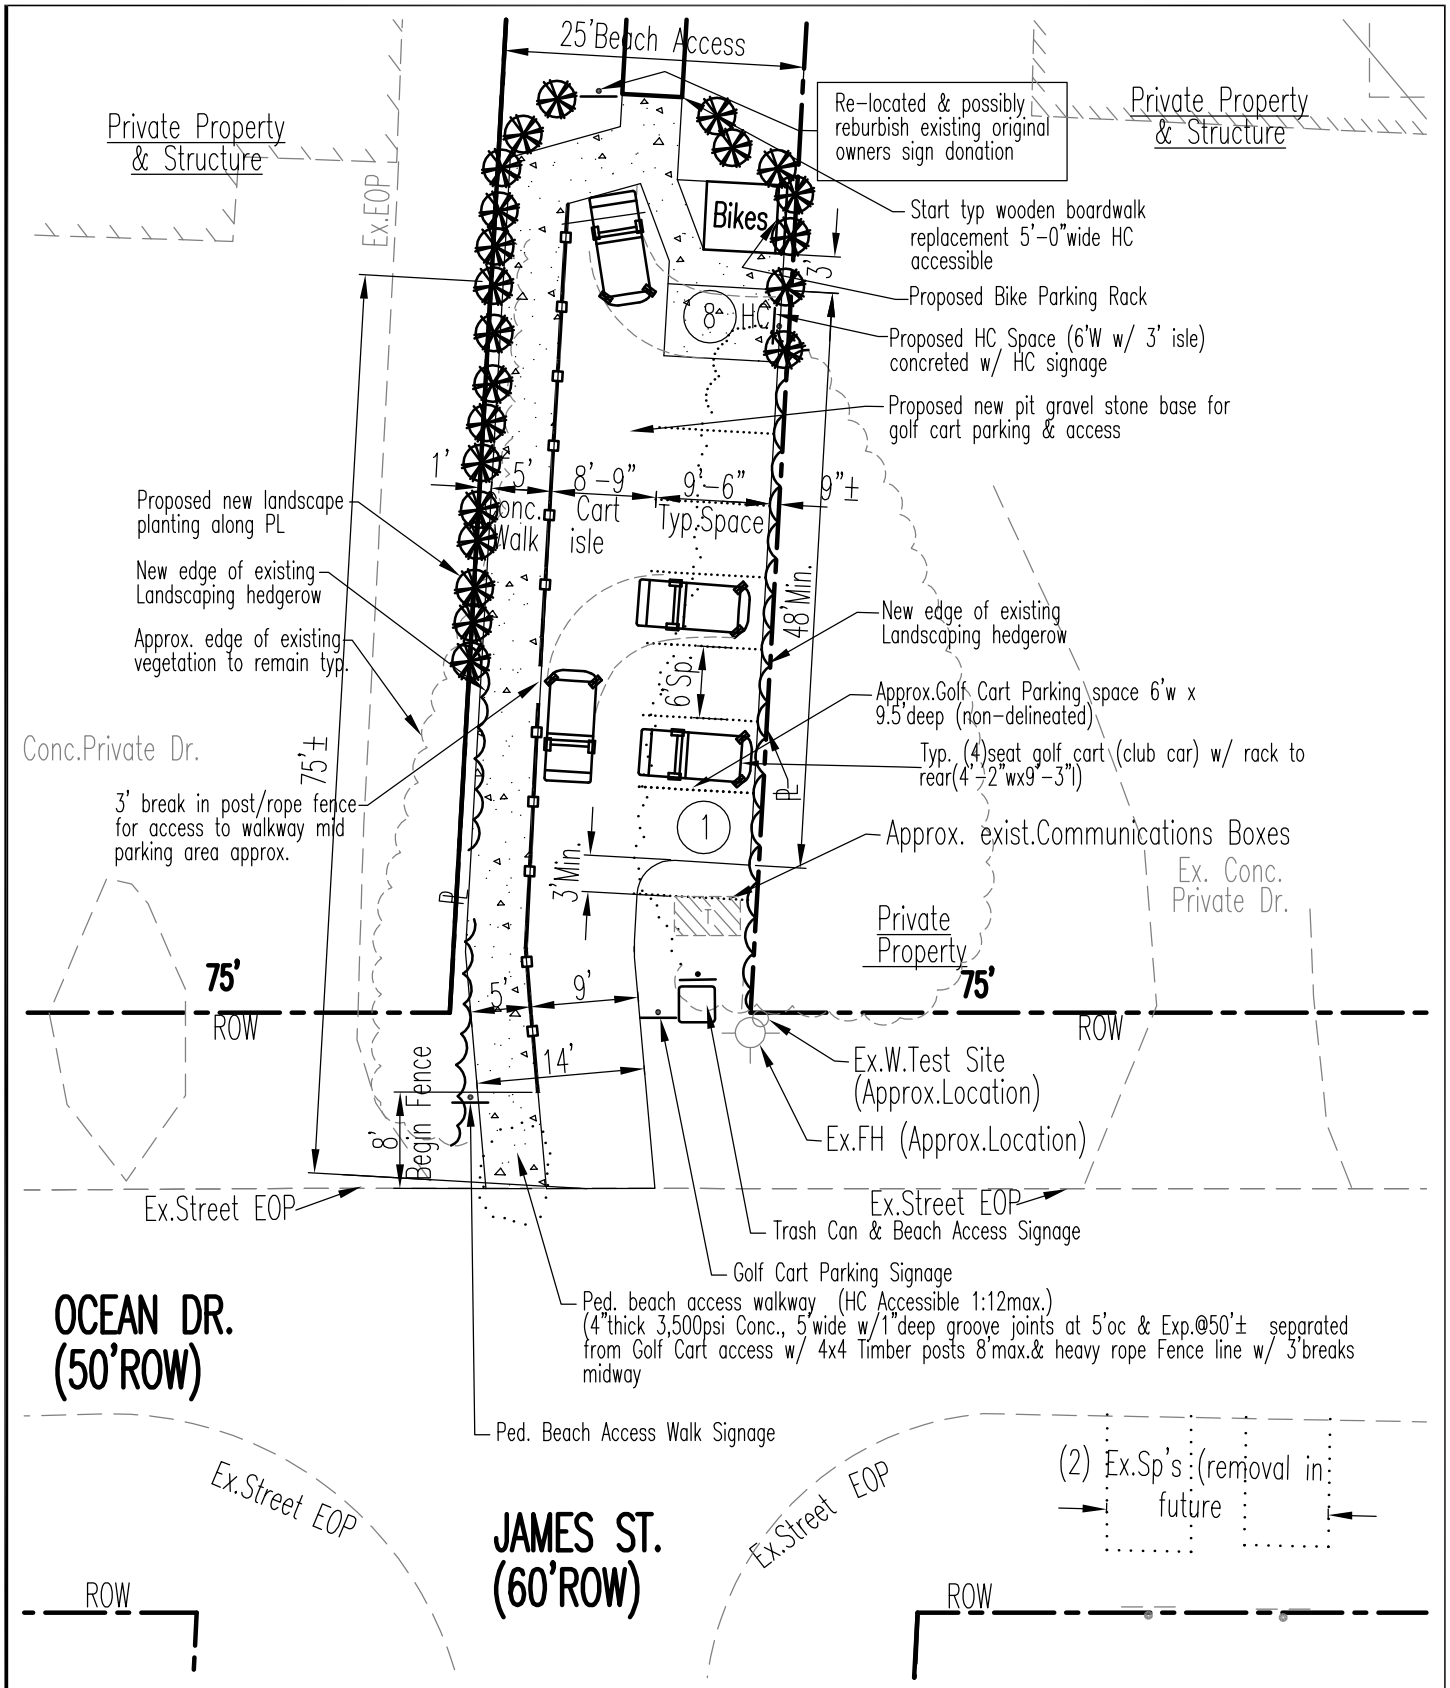

Prototype Beach Access w/ Golf Cart(8±) & Bike Parking

Scale: 1/16"=1'-0" 9/20/'19

Browder Eng. PA 704/708-9597

N